FilmL.A., Inc.
6255 W Sunset Blvd, 12th Floor
Hollywood, CA 90028
t: (213)977-8600 - f: (213)977-8601
www.filmla.com

Summary Information

Permit No: F00162114-B **Type of Permit:** FILMING **Release Date:** 02/20/2020

Production Company	SUPPLY & DEMAND
Insured Company Name	SUPPLY & DEMAND
Contact Phone No. 1	310-956-3500
Contact Phone No. 2	
Fax	
Address	304 SPRING ST, 1W NEW YORK, New York 10013
Production Title	FIAT
Type of Production	Commercial - Standard

Producer	WILLIAM GREEN
Director	JOSEPH KAHN
1st AD	MICHAEL KAHN
Production Manager	PIAZZIE PIAZZIE
FilmL.A. Coordinator	CJ Leavens
Location Manager	CARRIE LA
Primary Phone	Mobile - 818-268-0802
Secondary Phone	
Location Assistant	N/A N/A
Primary Phone	Mobile - N/A
Secondary Phone	

Fees

Posting Max	$1,035.00
Notification Charge	$346.00
LA CITY LANE AND STREET CLOSURE FEE	$312.00
LA CITY FIRE SAFETY OFFICER	$1,199.00

Total Permit Fee $2,892.00

Number of Locations 2

NOT A PERMIT

FilmL.A., Inc.
6255 W Sunset Blvd, 12th Floor
Hollywood, CA 90028
t: (213)977-8600 - f: (213)977-8601
www.filmla.com

Summary Information — Location

Permit Number F00162114-B
Production Company SUPPLY & DEMAND
Insured Company SUPPLY & DEMAND
Production Title FIAT

Location Manager CARRIE LA
Primary Phone Mobile - 818-268-0802
Secondary Phone

Location Address S Broadway, W 2nd St - W 4th St, Los Angeles, CA, 90012

Location Type Street

Film Dates 2/20/2020 - 2/20/2020 20:00 - 06:00 1 day

Open or Closed to the Public Open

Generic Conditions
THE CONSUMPTION OF ALCOHOLIC BEVERAGES AND THE USE OF DRUGS, INCLUDING MARIJUANA, ON LOCATION BY ANY CAST, CREW, OR INVITED GUESTS IS STRICTLY PROHIBITED.
*Certain service and personnel fees required by jurisdictional agencies are not collected by FilmL.A. Any such fees must be paid directly to the appropriate agency, and a separate invoice will be provided to the permittee.
*LAFD UFSO: Company must contact FilmL.A. for extension of the Uniformed Fire Safety Officers' hours. During normal business hours, UFSO must also inform the LAFD Film desk of the extension.
All travel lanes and bike lanes shall be closed per the WATCH manual.
Community Survey Obtained
CROSSOVERS/CABLING ACROSS STREET I: Not allowed on street without prior approval.
Equipment staging and vehicles may park on one side of the street only.
FAA (UAS): Failure to adhere to any applicable limitations of UAS usage will result in immediate shutdown of UAS activity
FAA (UAS): Production company must notify Air Operations for LAPD (213-485-2600) and LAFD (818-756-8635) at least 1/2 hour prior to activity.
FAA (UAS): UAS may not be operated directly over any person, unless authorized by FAA
FAA (UAS): UAS must be operated at an altitude of no more than 400' above ground level
FAA (UAS): UAS Operator must conform with all FAA Regulations
FAA: Aviation activity must conform to accepted FAA plan of activities.
FAA: Aviation activity will be conducted within normal FAA established guidelines.
FAA: Company must notify Air Operations for LAPD (213-485-2600) and LAFD (818-756-8635) at least 1/2 hour prior to activity.
FAA: LAPD Air Support Division has been notified by FILM LA of aerial activity
Must comply with attached conditions
Must Maintain 5' Clearance on Sidewalks/Walkways
Must maintain local/emergency access
No cast or crew parking on area streets
No interference with merchant activity.
No stopping and setting up in residential areas before 7am or after 10pm without prior approval
No stopping or setting up in front of merchants or residents without prior approval
Number of uniformed officers listed on the permit is a minimum requirement. Permittee remains responsible for deploying a sufficient number of uniformed officers to provide traffic and crowd control to ensure the safety of the film crew and the public.
Traffic control must be done in accordance w/MUTCD
Traffic Officers Required
Uniformed officers shall have a copy of the film permit in their possession and are required to confirm that all traffic control signage devices are in place.

Please see attached documents
NIGHT WAIVER 107W-2016-00418_MichaelFortin_CoW.pdf
INSPIRE 2 - UNIT B # FA3WYRNYEN.pdf
Mike Fortin's Pilot License.pdf
INSPIRE 2 - UNIT A - #FA3CE774NK.pdf
Bryan Cheney - F107 Front.pdf
Bryan Cheney - F107 Back.pdf
Airman's Certificate .pdf
2.20.20 - S&D - POA .pdf

NOT A PERMIT

FilmL.A., Inc.
6255 W Sunset Blvd, 12th Floor
Hollywood, CA 90028
t: (213)977-8600 - f: (213)977-8601
www.filmla.com

Summary Information — Location

Permit Number F00162114-B
Production Company SUPPLY & DEMAND
Insured Company SUPPLY & DEMAND
Production Title FIAT

Location Manager CARRIE LA
Primary Phone Mobile - 818-268-0802
Secondary Phone

2_20_20 - FILM LA - CineDrones.pdf
3rd St & Broadway (closure) Intersection - Supply & Demand (Rev 2).pdf
Downtown Filming Guildelines 2010.03.01.pdf

Equipment on Location

Type	Quantity
5 or 10 ton trucks	1
Cast/Crew vehicles	50
Catering Truck	1
Cube Trucks	5
Generator	1
Motor Homes	1
Picture vehicles	1
Process Trailer	1
Trailers	1
Vans	6

Personnel on Location

Type	Quantity
Cast	1
Crew	50
LA City UFSO assigned	1
Off-Duty/Retired LAPD Officer(s)	4

Filming Activities Aerial Photography with remote control aircraft. (UAS); Atmospheric smoke effects (water based); Camera in car; Camera on sticks; Car-to-Car; Drive ups & away; Driving shots; Equipment on sidewalk, in curb lane & across street; Exterior Dialogue; Exterior establishing shots; Intermittent pedestrian control; Intermittent traffic control - 2 minutes standard; Running & tow shots.; Wetdown;

Jurisdiction **Political:** Los Angeles City - Council District 14 **Police:** Los Angeles Police **Fire:** Los Angeles City Department

Thomas Guide **Page:** 634 **Grid:**

Approvals

LOS ANGELES CITY DEPARTMENT OF PUBLIC WORKS-COMMISSIONER	Kevin James
LOS ANGELES CITY DEPARTMENT OF TRANSPORTATION - CLOSURES	Jennifer Morelos
LOS ANGELES CITY FIRE DEPARTMENT - FILM UNIT	Kanisha Leonard
LOS ANGELES CITY POLICE DEPARTMENT	Melissa Hernandez

Coordinator Note *NO GENERATOR PLACEMENT WITHIN 50' OF RESIDENTIAL PROPERTIES*

Coordinator Note UFSO required 2/20 2000-0600
UFSO to follow from Broadway location to 3rd St, 11th St, and Grand Ave locations

Coordinator Note NO GENERATOR PLACEMENT WITHIN 50' OF 416 OR 460 SPRING ST WITHOUT PRIOR APPROVAL. COMPANIES MAY CONTACT MICHAEL MITCHELL FOR APPROVAL, MICHAELMITCHELL@THEPRIMEAS.COM 213-627-2695X164

Coordinator Note Rider A created to release remaining locations.

Coordinator Note No Charge Rider B created to release remaining locations.

Parking

Base Camp Location Type :	243 S Spring St, Los Angeles, CA, 90012	**Crew Parking** Location Type :	243 S Spring St, Los Angeles, CA, 90012

NOT A PERMIT

FilmL.A., Inc.
6255 W Sunset Blvd, 12th Floor
Hollywood, CA 90028
t: (213)977-8600 - f: (213)977-8601
www.filmla.com

Summary Information — Location

Permit Number F00162114-B
Production Company SUPPLY & DEMAND
Insured Company SUPPLY & DEMAND
Production Title FIAT

Location Manager CARRIE LA
Primary Phone Mobile - 818-268-0802
Secondary Phone

Other Location		Other Location
Posting "No Parking" signs	B/S BROADWAY, 2ND. ST. - 4TH. ST.	
Approximate Footage	more than 1800	**Log Number** 271973
Date(s)	2/20/2020 to 2/20/2020	**Time(s)** 18:00 to 06:00
Lane / Full Closure	FULL CLOSURE BROADWAY, 2ND. ST. - 4TH. ST.	
Approximate Footage	0 - 300	
Date(s)	2/20/2020 to 2/20/2020	**Time(s)** 20:00 to 06:00

NOT A PERMIT

FilmL.A., Inc.
6255 W Sunset Blvd, 12th Floor
Hollywood, CA 90028
t: (213)977-8600 - f: (213)977-8601
www.filmla.com

Summary Information — Location

Permit Number F00162114-B
Production Company SUPPLY & DEMAND
Insured Company SUPPLY & DEMAND
Production Title FIAT

Location Manager CARRIE LA
Primary Phone Mobile - 818-268-0802
Secondary Phone

Location Address 3rd St., Hill St- Spring St, Los Angeles, CA 90017

Location Type Street

Film Dates 2/20/2020 - 2/20/2020 20:00 - 06:00 1 day

Open or Closed to the Public Closed

Generic Conditions

THE CONSUMPTION OF ALCOHOLIC BEVERAGES AND THE USE OF DRUGS, INCLUDING MARIJUANA, ON LOCATION BY ANY CAST, CREW, OR INVITED GUESTS IS STRICTLY PROHIBITED.
*Certain service and personnel fees required by jurisdictional agencies are not collected by FilmL.A. Any such fees must be paid directly to the appropriate agency, and a separate invoice will be provided to the permittee.
*LAFD UFSO: Company must contact FilmL.A. for extension of the Uniformed Fire Safety Officers' hours. During normal business hours, UFSO must also inform the LAFD Film desk of the extension.
All travel lanes and bike lanes shall be closed per the WATCH manual.
Community Survey Obtained
CROSSOVERS/CABLING ACROSS STREET I: Not allowed on street without prior approval.
Equipment staging and vehicles may park on one side of the street only.
FAA (UAS): Failure to adhere to any applicable limitations of UAS usage will result in immediate shutdown of UAS activity
FAA (UAS): Production company must notify Air Operations for LAPD (213-485-2600) and LAFD (818-756-8635) at least 1/2 hour prior to activity.
FAA (UAS): UAS may not be operated directly over any person, unless authorized by FAA
FAA (UAS): UAS must be operated at an altitude of no more than 400' above ground level
FAA (UAS): UAS Operator must conform with all FAA Regulations
FAA: Aviation activity must conform to accepted FAA plan of activities.
FAA: Aviation activity will be conducted within normal FAA established guidelines.
FAA: Company must notify Air Operations for LAPD (213-485-2600) and LAFD (818-756-8635) at least 1/2 hour prior to activity.
FAA: LAPD Air Support Division has been notified by FILM LA of aerial activity
Must comply with attached conditions
Must Maintain 5' Clearance on Sidewalks/Walkways
Must maintain local/emergency access
No cast or crew parking on area streets
No interference with merchant activity.
No stopping and setting up in residential areas before 7am or after 10pm without prior approval
No stopping or setting up in front of merchants or residents without prior approval
Number of uniformed officers listed on the permit is a minimum requirement. Permittee remains responsible for deploying a sufficient number of uniformed officers to provide traffic and crowd control to ensure the safety of the film crew and the public.
Traffic control must be done in accordance w/MUTCD
Traffic Officers Required
Uniformed officers shall have a copy of the film permit in their possession and are required to confirm that all traffic control signage devices are in place.

Please see attached documents

2.20.20 - S&D - POA .pdf
Airman's Certificate .pdf
Bryan Cheney - F107 Back.pdf
Bryan Cheney - F107 Front.pdf
INSPIRE 2 - UNIT A - #FA3CE774NK.pdf
Mike Fortin's Pilot License.pdf
INSPIRE 2 - UNIT B # FA3WYRNYEN.pdf
NIGHT WAIVER 107W-2016-00418_MichaelFortin_CoW.pdf

FILM LA

FilmL.A., Inc.
6255 W Sunset Blvd, 12th Floor
Hollywood, CA 90028
t: (213)977-8600 - f: (213)977-8601
www.filmla.com

Summary Information — Location

Permit Number F00162114-B
Production Company SUPPLY & DEMAND
Insured Company SUPPLY & DEMAND
Production Title FIAT

Location Manager CARRIE LA
Primary Phone Mobile - 818-268-0802
Secondary Phone

2_20_20 - FILM LA - CineDrones.pdf
3rd St & Broadway (closure) Intersection - Supply & Demand (Rev 2).pdf
Downtown Filming Guildelines 2010.03.01.pdf

Equipment on Location

Type	Quantity
5 or 10 ton trucks	1
Cast/Crew vehicles	50
Catering Truck	1
Cube Trucks	5
Generator	1
Motor Homes	1
Picture vehicles	1
Process Trailer	1
Trailers	1
Vans	6

Personnel on Location

Type	Quantity
Cast	1
Crew	50
LA City UFSO assigned	1
Off-Duty/Retired LAPD Officer(s)	4

Filming Activities Aerial Photography with remote control aircraft. (UAS); Atmospheric smoke effects (water based); Camera in car; Camera on sticks; Car-to-Car; Drive ups & away; Driving shots; Equipment on sidewalk, in curb lane & across street; Exterior Dialogue; Exterior establishing shots; Intermittent pedestrian control; Intermittent traffic control - 2 minutes standard; Running & tow shots.; Wetdown;

Jurisdiction **Political:** Los Angeles City - Council District 14 **Police:** Los Angeles Police **Fire:** Los Angeles City Department

Thomas Guide **Page:** 634 **Grid:** F4

Approvals

LOS ANGELES CITY DEPARTMENT OF PUBLIC WORKS-COMMISSIONER	Kevin James
LOS ANGELES CITY DEPARTMENT OF TRANSPORTATION - CLOSURES	Jennifer Morelos
LOS ANGELES CITY FIRE DEPARTMENT - FILM UNIT	Kanisha Leonard
LOS ANGELES CITY POLICE DEPARTMENT	Gabriel Aleman

Coordinator Note UFSO required 2/20 2000-0600
UFSO to follow from Broadway location to 3rd St, 11th St, and Grand Ave locations

Coordinator Note *NO GENERATOR PLACEMENT WITHIN 50' OF RESIDENTIAL PROPERTIES*

Coordinator Note NO GENERATOR PLACEMENT WITHIN 50' OF 416 OR 460 SPRING ST WITHOUT PRIOR APPROVAL. COMPANIES MAY CONTACT MICHAEL MITCHELL FOR APPROVAL, MICHAELMITCHELL@THEPRIMEAS.COM 213-627-2695X164

Coordinator Note Rider A created to release remaining locations.

Coordinator Note No Charge Rider B created to release remaining locations.

Parking

Base Camp Location Type :	243 S Spring St, Los Angeles, CA, 90012	**Crew Parking** Location Type :	243 S Spring St, Los Angeles, CA, 90012

NOT A PERMIT

FilmL.A., Inc.
6255 W Sunset Blvd, 12th Floor
Hollywood, CA 90028
t: (213)977-8600 - f: (213)977-8601
www.filmla.com

Summary Information — Location

Location 2 of 2

Permit Number F00162114-B
Production Company SUPPLY & DEMAND
Insured Company SUPPLY & DEMAND
Production Title FIAT

Location Manager CARRIE LA
Primary Phone Mobile - 818-268-0802
Secondary Phone

Other Location		Other Location
Posting "No Parking" signs	B/S 3RD. ST, HILL ST. - SPRING ST.	
Approximate Footage	more than 1800	**Log Number** 271972
Date(s)	2/20/2020 to 2/20/2020	**Time(s)** 18:00 to 06:00
Lane / Full Closure	FULL CLOSURE 3R4D. ST., HILL ST. - SPRING ST.	
Approximate Footage	0 - 300	
Date(s)	2/20/2020 to 2/20/2020	**Time(s)** 20:00 to 06:00

NOT A PERMIT

U.S. DEPARTMENT OF TRANSPORTATION
FEDERAL AVIATION ADMINISTRATION

CERTIFICATE OF WAIVER OR AUTHORIZATION

ISSUED TO

CineDrones, Responsible Person: Michael Fortin
Waiver Number: 107W-2016-00418

ADDRESS –

16555 Gault St.
Van Nuys, CA.,91406

This certificate is issued for the operations specifically described hereinafter. No person shall conduct any operation pursuant to the authority of this certificate except in accordance with the standard and special provisions contained in this certificate, and such other requirements of the Federal Aviation Regulations not specifically waived by this certificate.

OPERATIONS AUTHORIZED

Night small unmanned aircraft system (sUAS) operations in accordance with petition for exemption, docket number FAA-2014-0798.

LIST OF WAIVED REGULATIONS BY SECTION AND TITLE

14 CFR § 107.29 Daylight operation

STANDARD PROVISIONS

1. A copy of the application made for this certificate shall be attached to and become a part hereof.
2. This certificate shall be presented for inspection upon the request of any authorized representative of the Administrator of the Federal Aviation Administration, or of any State or municipal official charged with the duty of enforcing local laws or regulations.
3. The holder of this certificate shall be responsible for the strict observance of the terms and provisions contained herein.
4. This certificate is nontransferable.

NOTE—This certificate constitutes a waiver of those Federal rules or regulations specifically referred to above. It does not constitute a waiver of any State law or local ordinance.

SPECIAL PROVISIONS

Special Provisions Nos. 1 to 11, inclusive, are set forth on the attached pages.

This Certificate of Waiver is effective from October 14, 2016 to October 31, 2020 and is subject to cancellation at any time upon notice by the Administrator or an authorized representative.

BY DIRECTION OF THE ADMINISTRATOR

JOSEPH V FAGAN JR

Digitally signed by JOSEPH V FAGAN JR
Date: 2016.10.17 08:35:10 -04'00'

General Aviation and Commercial Division, AFS-800

FAA Form 7711-1 (7-74) CC:

NOT A PERMIT

SPECIAL PROVISIONS ISSUED TO
CineDrones

General.

In order to respond to your petition for exemption under Section 333 of the FAA Modernization and Reform Act of 2012, docket number FAA-2014-0798, in the most expeditious manner, the FAA has construed your petition as an application to operate your sUAS under Title 14 Code of Federal Regulations (14 CFR) part 107 in accordance with the provisions of a Waiver. The FAA's Flight Standards Service has reviewed your application to ensure compliance with the requirements of 14 CFR § 107.200. The Administrator finds that the proposed sUAS operation can be conducted safely under the provisions of this Certificate of Waiver (Waiver) as listed below, because you have established adequate mitigations for risks involved with operating your sUAS in the manner you described. Adherence to the provisions of this Waiver establishes the required level of safety within the national airspace system.

This Waiver may be canceled at any time by the Administrator, the person authorized to grant the Waiver, or the representative designated to monitor a specific operation. As a general rule, this Waiver may be canceled when it is no longer required, there is an abuse of its provisions, or when unforeseen safety factors develop. Failure to comply with any provision listed below is a violation of the terms of this Waiver and may serve as justification for cancellation.

List of Regulations Waived by Section and Title. The following regulations are waived:

> 14 CFR § 107.29, Daylight operation, is waived to allow sUAS operations during night.

Common Provisions. The Responsible Person is directly responsible for safety of operations conducted under this Waiver and will ensure the remote Pilot in Command (PIC), manipulator of the controls, and Visual Observer (VO) complies with all provisions of this Waiver.

1. This Waiver must not be combined with any other waiver(s), authorizations(s), or exemption(s) without specific authorization from the FAA;

2. The FAA has the authority to cancel or delay any or all flight operations if the safety of persons or property on the ground or in the air, are in jeopardy or there is a violation of the terms of this Waiver;

3. Operations under this Waiver are to be conducted in Class G airspace only unless specific airspace authorization or Waiver is received from the FAA in accordance with § 107.41;

4. A copy of this Waiver must be available during sUAS operations that are the subject of this Waiver;

5. The Responsible Person listed on this Waiver must maintain a current list of pilots by name and remote pilot certificate number used in the Waiver holder's operations. This list must be presented for inspection upon request from the Administrator or an authorized representative;

NOT A PERMIT

6. The Responsible Person listed on this Waiver must maintain a current list of small unmanned aircraft (sUA) by registration number(s) used in the Waiver holder's operations. This list must be presented for inspection upon request from the Administrator or an authorized representative;

Night sUAS Operations Special Provisions. sUAS operations may be conducted at night, as defined in 14 CFR § 1.1, provided:

7. All operations under this Waiver must use one or more VO;

8. Prior to conducting operations that are the subject of this Waiver, the Responsible Person listed on the Waiver must ensure the remote PIC and VO are trained, as described in the Waiver application, to recognize and overcome visual illusions caused by darkness, and understand physiological conditions which may degrade night vision. This training must be documented and must be presented for inspection upon request from the Administrator or an authorized representative;

9. The remote PIC and VO must ensure the area of operation is sufficiently illuminated to allow both the remote PIC and VO to identify people or obstacles on the ground, or the remote PIC and VO must conduct a daytime site assessment prior to conducting operations that are the subject of this Waiver, noting any hazards or obstructions;

10. The sUA must be equipped with lighted anti-collision lighting visible from a distance of no less than 3 statute miles. The remote PIC may reduce the intensity of the anti-collision lighting if he or she determines that, because of operating conditions, it would be in the interest of safety to do so; and

11. In addition to the requirements of § 107.51(b), the sUA must not fly higher than 200 feet above any structure's immediate uppermost limit.

NOT A PERMIT

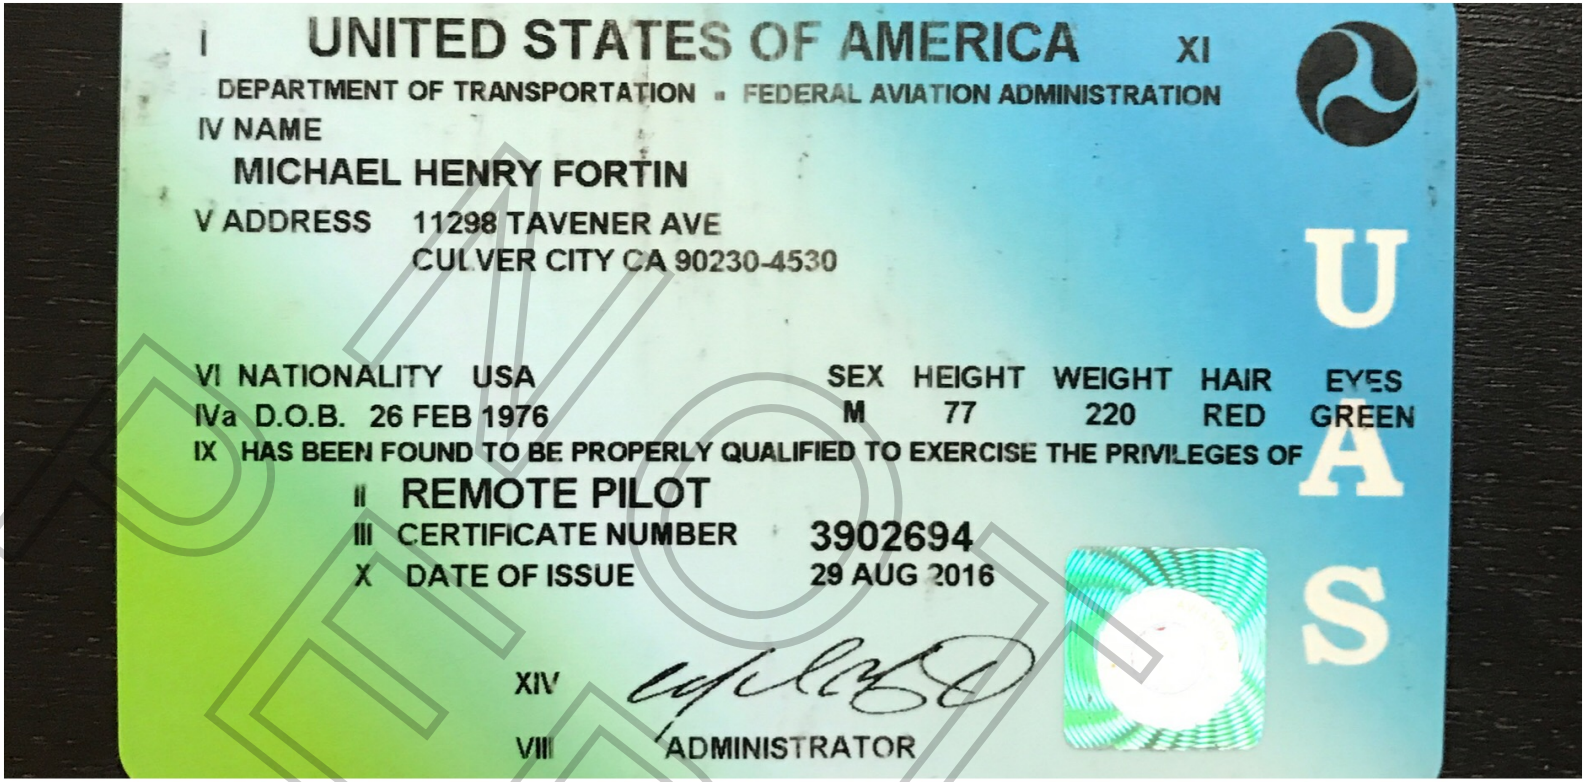
I UNITED STATES OF AMERICA XI
DEPARTMENT OF TRANSPORTATION • FEDERAL AVIATION ADMINISTRATION
IV NAME
MICHAEL HENRY FORTIN
V ADDRESS 11298 TAVENER AVE
CULVER CITY CA 90230-4530
VI NATIONALITY USA
IVa D.O.B. 26 FEB 1976
SEX HEIGHT WEIGHT HAIR EYES
M 77 220 RED GREEN
IX HAS BEEN FOUND TO BE PROPERLY QUALIFIED TO EXERCISE THE PRIVILEGES OF
II REMOTE PILOT
III CERTIFICATE NUMBER 3902694
X DATE OF ISSUE 29 AUG 2016
XIV
VIII ADMINISTRATOR
U
A
S

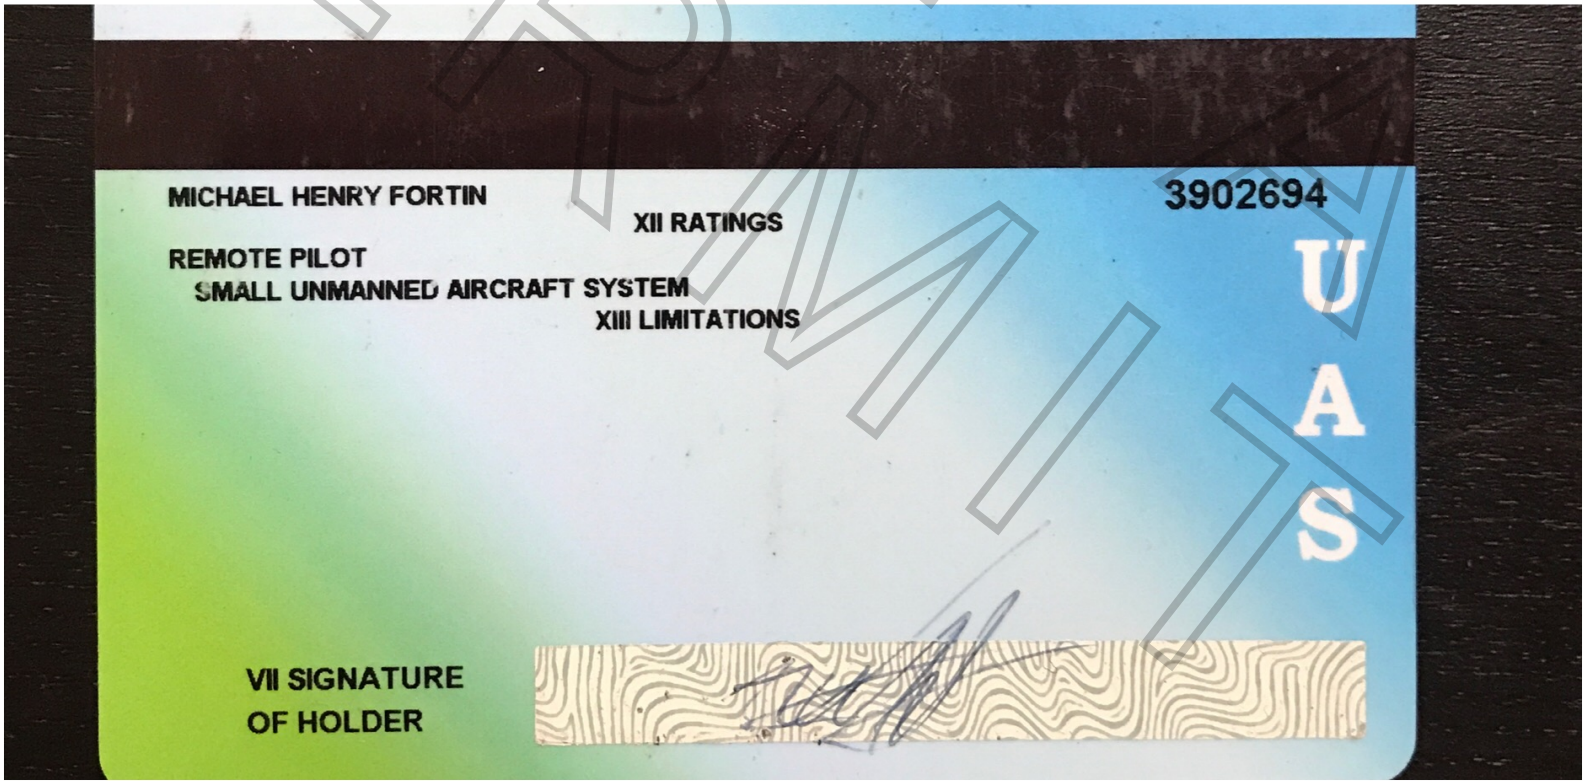

SPECIMEN

Permit #F00162114-B

I UNITED STATES OF AMERICA XI

DEPARTMENT OF TRANSPORTATION ▪ FEDERAL AVIATION ADMINISTRATION

IV NAME

BRYAN PATRICK CHENEY

V ADDRESS 1019 SULLIVAN DR
WHITE BLUFF TN 37187-4903

U

A

S

VI NATIONALITY USA	SEX	HEIGHT	WEIGHT	HAIR	EYES
IVa D.O.B. 1 MAY 1991	M	77	195	BROWN	GREEN

IX HAS BEEN FOUND TO BE PROPERLY QUALIFIED TO EXERCISE THE PRIVILEGES OF

II REMOTE PILOT

III CERTIFICATE NUMBER 4146773

X DATE OF ISSUE 21 JUN 2018

XIV

VIII ACTING ADMINISTRATOR

SAMPLE

Permit #F00162114-B

BRYAN PATRICK CHENEY

4146773

XII RATINGS

REMOTE PILOT
SMALL UNMANNED AIRCRAFT SYSTEM

XIII LIMITATIONS

U
A
S

VII SIGNATURE
OF HOLDER

NOT A PERMIT

Permit #F00162114-B

Certificate of Achievement

This is to certify that

Michael H Fortin

has successfully completed the
FAA Safety Team Aviation Learning Center Online Course

Part 107 Small Unmanned Aircraft Systems (Small Uas) Recurrent

Course Number ALC-515

Presented by Online Courses

December 4, 2018

Federal Aviation Administration

Certificate Number 0804541-20181204-00515

Valerie G Palazzolo, National Manager, FAA Safety Team

PERMIT

Permit #F00162114-B

107 MOTION PICTURE UAS PLAN OF ACTIVITIES

S&D Car

Date/Time: 2/20/20

Waiver Holder: CineDrones, LLC

Telephone: CineDrones Office: (310) 905-9195

Address: 17800 S Main St #406 Gardena, CA 90248

Exemption # 11279 **COA** # FAA-2014-0798-333E

sUAS Pilot/s: Michael Fortin; Bryan Cheney **Certificate:** #3839856; #4146773

Production Company: Supply & Demand

Location of Flights: **Broadway / 3rd Los Angeles, CA 90013**
34°03'02.0"N 118°14'54.5"W

11th St / Grand Ave Los Angeles, CA 90015
34°02'29.6"N 118°15'43.5"W

Aircraft in Operation: DJI Inspire 2 (Registrations Attached Separately)

GENERAL OUTLINE: UAS will be used to film aerials below 400ft AGL in a secured and locked down area of referenced location. The UAS will have a secured safety takeoff and landing zone in which no one will be allowed within 50ft while operations are in progress except those individuals directly related to the UAS operations. All participants of the production will be involved in a safety brief and rehearsal. All non- participants will be avoided at all times

Permissions and Closures: All permissions and permits are in place and on file with locations coordinator and property owners. Local and or State Law Enforcement has been notified and in place for Interim Traffic Closure should it be needed. Production will lock down areas accessible by pedestrians. Film Permit is pending FAA POA approval.

ACCIDENT NOTIFICATION TELEPHONE NUMBERS:

- NTSB WEST: 844-373-9922

NOT A PERMIT

- F.A.A. REGIONAL COMMUNICATIONS CENTER: 310-725-3580
- VNY FSDO: 818-904-6291
- LAX FSDO: 310-725-6600
- FRESNO FSDO: 559-454-0286 858-502-9882
- KSAN FSDO: 858-502-9882
- Emergency: 911

SIGNATURE:

Maps and Areas of Flight:

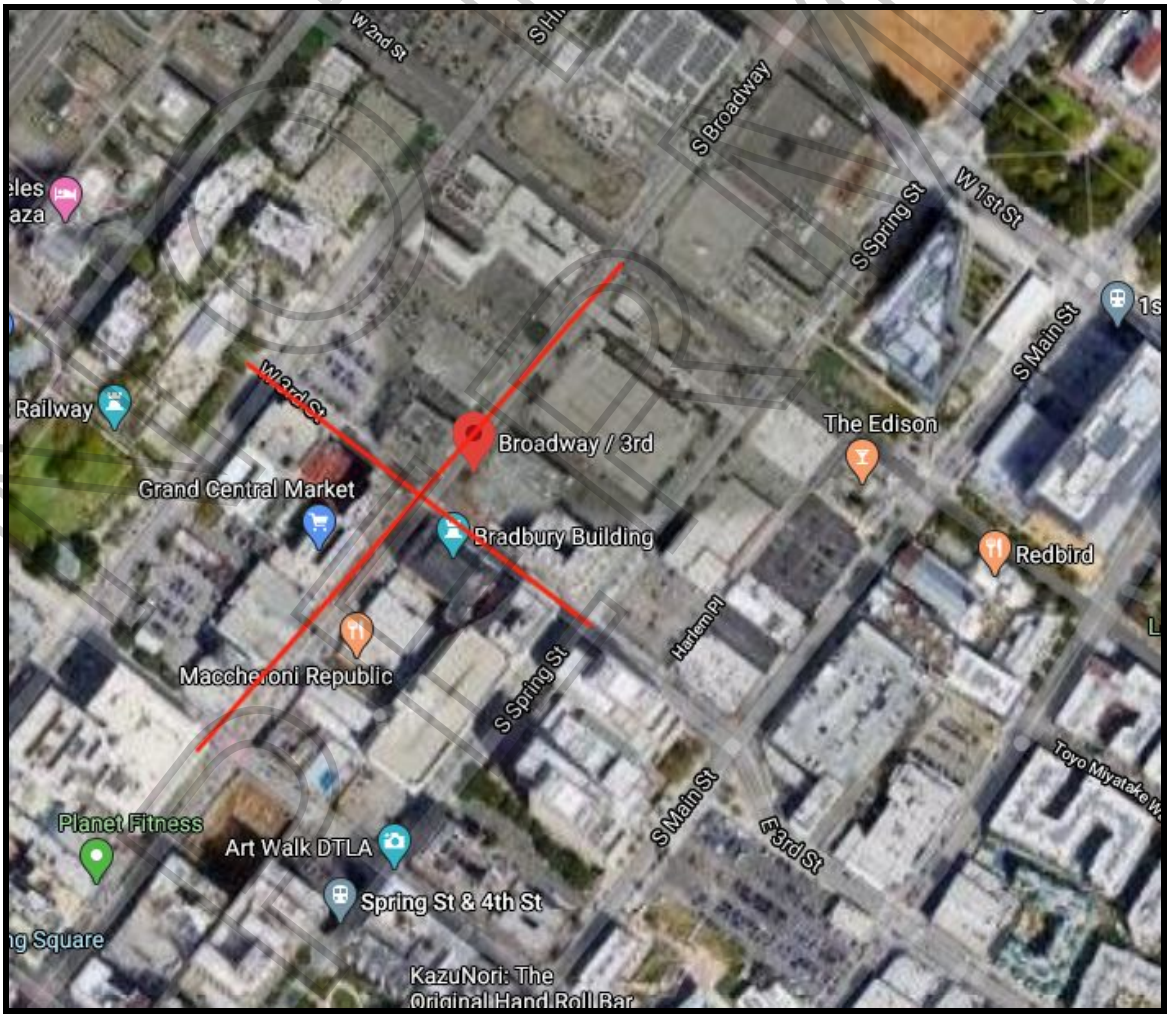

DRAFT

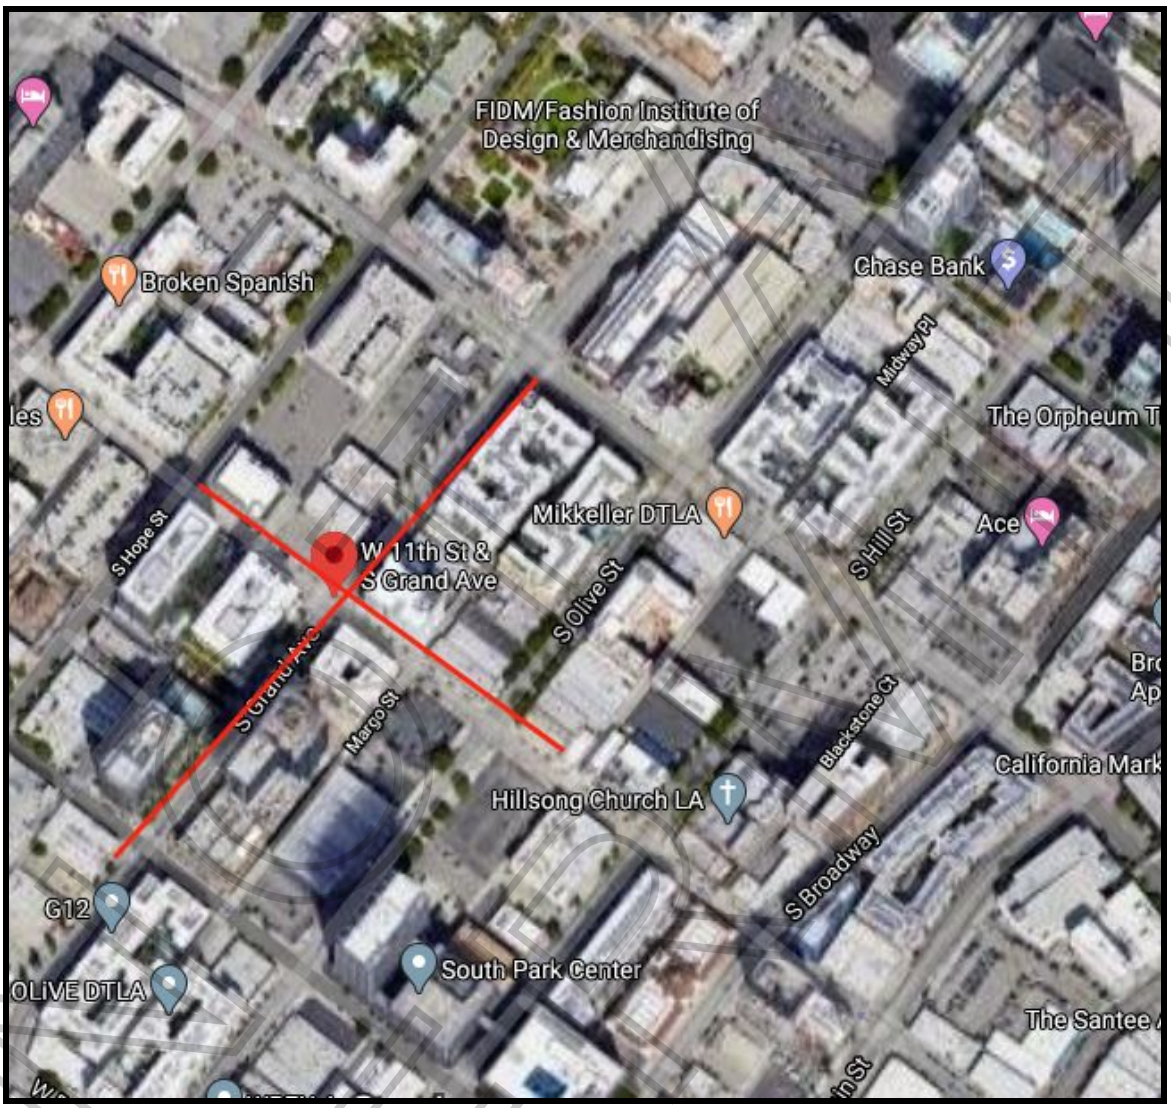
FIDM/Fashion Institute of Design & Merchandising
Broken Spanish
Chase Bank
Midway Pl
The Orpheum T
Mikkeller DTLA
Ace
S Hope St
W 11th St &
S Grand Ave
S Olive St
S Hill St
S Grand Ave
Margo St
Blackstone Ct
California Mark
Hillsong Church LA
S Broadway
G12
South Park Center
OLIVE DTLA
The Santee

PREVIEW

UAS QUESTIONNAIRE

FilmL.A. Permit #: 162114

(FOR MORE THAN 2 LOCATIONS, PLEASE LIST ADDITIONAL LOCATIONS, DATES, AND TIMES ON A SEPARATE PIECE OF PAPER)

Film Date: 2/20/20
Production Title: S&D - car
Production Company: Supply & Demand
Applicant Name: Mike Fortin
Location Address: Broadway / 3rd LA, CA 90013
Hours of UAS Activity: 8 pm - 6 am
Location Address #2: 11th St / Grand Ave LA, CA 90013
Hours of UAS Activity: 8 pm - 6 am
UAS Company Name: CineDrones LLC - 17800 S. Main St. #406 Gardena, CA 90248

UAS ON LOCATION INFORMATION

ANY RESTRICTED AREAS OR TEMPORARY FLIGHT RESTRICTIONS? ☐ YES ■ NO

UAS Make & Model: DJI INSPIRE 2
UAS "N" # or registration #: FA3CE774NK
UAS Make & Model: DJI INSPIRE 2
UAS "N" # or registration #: FA3WYRNYEN

Class of Airspace that activity will occur in: ☐ B ☐ C ☐ D ☐ E ■ G

REMINDER: IF YOU ARE FLYING IN CLASS B, C, D, OR E AIRSPACE, ATC AUTHORIZATION IS REQUIRED FOR ALL UAS ACTIVITY.

UAS OPERATING AUTHORITY:

■ 14 CFR PART 107 ☐ TITLE 49 (STUDENTS ONLY)

PART 107 REQUIREMENTS

Name of Remote Pilot: Mike Fortin; Bryan Cheney
Certificate #: 3902694; 4146773
Remote Pilot Phone #: 310.905.9195; 530.210.9066
Visual Observer: ■ YES ☐ NO

PLEASE PROVIDE THE FOLLOWING:
- Copy of Remote Pilot's Certificate
- Copy of UAS Registration Certificate for each UAS listed above
- Description of Planned Operations

TITLE 49 REQUIREMENTS (STUDENTS ONLY)

Applies to **students enrolled at an accredited educational institution**, operating under "Hobbyist" rules. **May not be used for any commercial filming.**

Name of Operator: _____
Operator's Phone #: _____
Name of School: _____

PLEASE PROVIDE THE FOLLOWING:
- Copy of UAS Registration
- Detailed description of proposed UAS activities
- Name of community-based organization's safety guidelines under which you will be operating
- Required insurance
- Certification letter from school (on school stationary)

WAIVERS

If you are requesting any of the following activity, please check all that apply and furnish proof of waiver from the FAA upon submission of this document to FilmL.A. **Please note, students may not apply for FAA waivers under Title 49.**

☐ Flight over non-participants (§107.39)
☐ Flight altitude restrictions (§107.51)
■ Night Flight (§107.29)
☐ Operating from a moving vehicle (§107.25)
☐ Operating multiple small UAS' (§107.35)

FILMLA. USE ONLY

PART 107 CERTIFICATE
- ☐ INSURANCE
- ☐ DOCS ATTACHED TO PERMIT
- ☐ REMOTE PILOT CERTIFICATE
- ☐ UAS REGISTRATION CERTIFICATE(S)
- ☐ WAIVERS
- ☐ DESCRIPTION OF OPS.
- ☐ ATC COORDINATOR NOTE

TITLE 49 REQUIREMENTS
- ☐ UAS REGISTRATION
- ☐ DESC. UAS ACTIVITIES
- ☐ COMMUNITY GUIDELINES
- ☐ INSURANCE
- ☐ SCHOOL LETTER

☐ _____ I ASSERT THAT ALL INFORMATION ON THIS FORM IS ACCURATE.
(APPLICANT)

UPDATED: 11/28/2018

NOT A PERMIT

Permit #E916211-B

ROAD CLOSED AHEAD W20-3	DETOUR AHEAD W20-2	ROAD CLOSED R11-2	R3-1	R3-2	ROAD CLOSED TO THRU TRAFFIC R11-4	DETOUR M4-10(R)	DETOUR M4-10(L)	DETOUR SC3(CA)

SYMBOL LEGEND	
	= 28" TRAFFIC CONE / 36" DELINEATOR
	= TYPE I BARRICADE W/ SIGN
	= FLASHING ARROW BOARD
	= HIGH LEVEL WARNING DEVICE
	= SIGNALIZED INTERSECTION
	= EXISTING DRIVEWAY
	= DIRECTION OF TRAFFIC

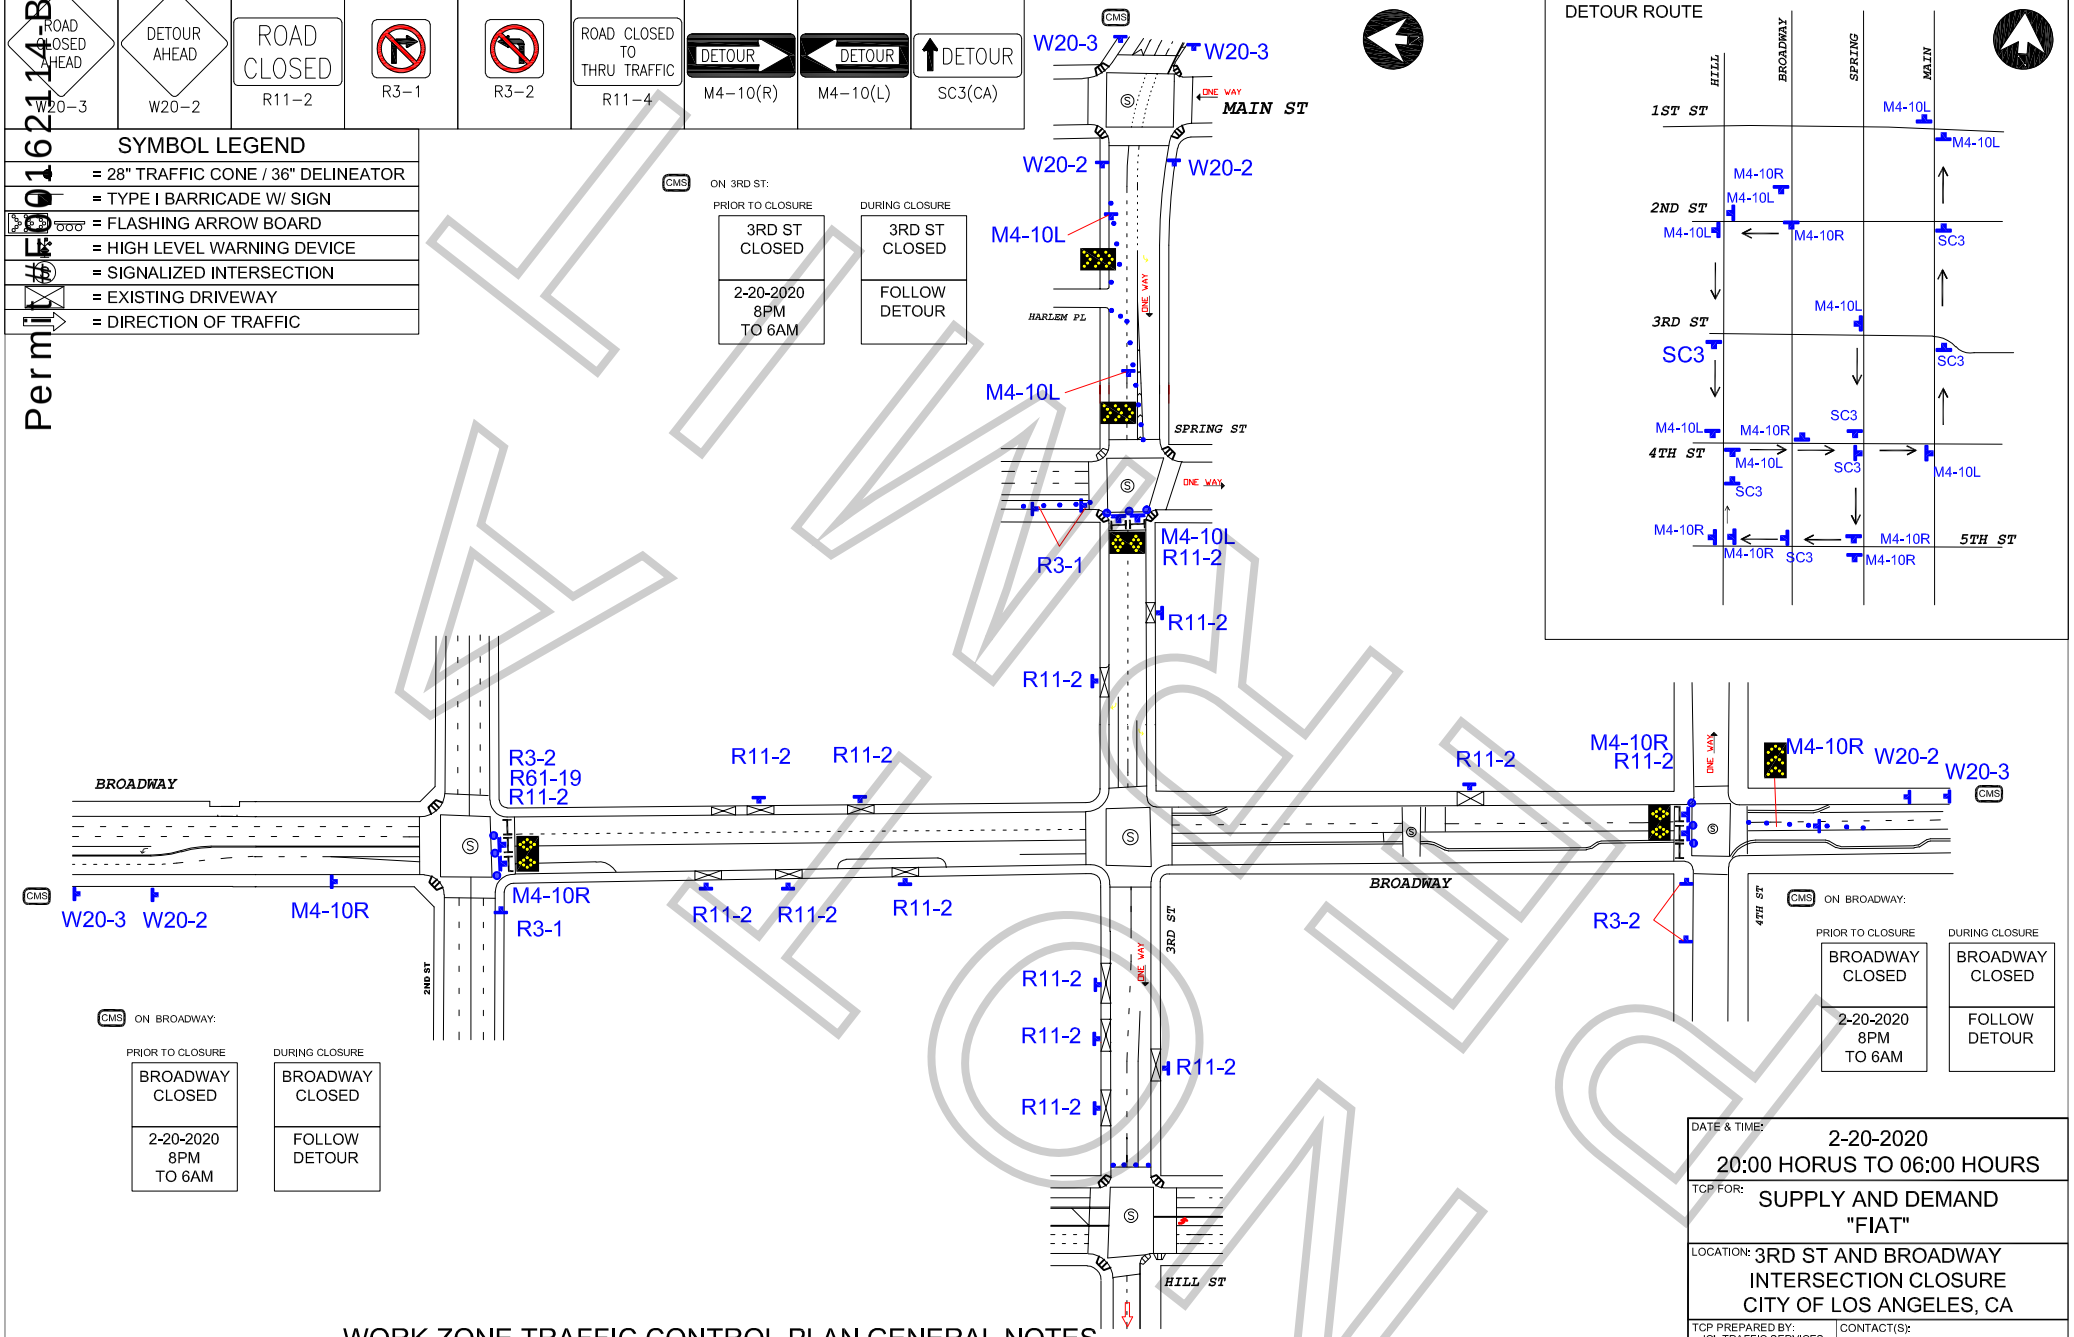

DETOUR ROUTE

WORK ZONE TRAFFIC CONTROL PLAN GENERAL NOTES

1. ALL SIGNING, STRIPING, AND TRAFFIC CONTROL DEVICES SHALL SHALL BE IN ACCORDANCE WITH THE LASTEST EDITIONS OF THE CALIFORNIA MANUAL ON UNIFORM TRAFFIC CONTROL DEVICES (CAMUTCD), W.A.T.C.H. MANUAL, CALTRANS STANDARDS PLANS, CALTRANS STANDARD SPECIFICATIONS, AND/OR AS DIRECTED BY THE PERMIT ENGINEER.
2. THERE WILL BE NO INTERFERENCE WITH TRAFFIC SIGNALS OR CROSSWALKS.
3. CONES WILL BE 28" MINIMUM HEIGHT AND HAVE REFLECTORIZED SLEEVES FOR NIGHT WORK.
4. POLICE WILL DIRECT TRAFFIC IF NECESSARY.

ALL TRAFFIC CONTROL WILL BE INSTALLED TO MEET OR EXCEED THE MOST CURRENT CAMUTCD AND WATCH MINIMUM REQUIREMENTS

DATE & TIME: 2-20-2020 20:00 HORUS TO 06:00 HOURS

TCP FOR: SUPPLY AND DEMAND "FIAT"

LOCATION: 3RD ST AND BROADWAY INTERSECTION CLOSURE CITY OF LOS ANGELES, CA

TCP PREPARED BY:
JCL TRAFFIC SERVICES
500 S. GREENWOOD AVE
MONTEBELLO, CA 90640
Ph: (213) 622-9775
C31-CA Lic # 805357

CONTACT(S):
CARRY LA
PH# 818.268.0802
DENISE WHEELER
OFFICE# 818.347.9929

DATE	REVSIONS

DRAFTER: EDY RAMIREZ
SCALE: N.T.S.
FILM LA: CJ LEAVENS
SHEET: 1 OF 1

FIAT

SPECIAL CONDITIONS FOR LOCATION FILMING IN DOWNTOWN LOS ANGELES
(Standard Filming Requirements continue to apply where not superseded below)

1. DEFINITION OF TERMS

a. Downtown Los Angeles, for the purposes of these conditions, shall be defined as the area North to South from the 101 Freeway to the 10 Freeway; East to West from the Los Angeles River to the 110 Freeway.

b. The Downtown Los Angeles Neighborhood Council boundaries (**DLANC boundaries**), for the purpose of these conditions, shall be defined as bordered on the North and East at the 101 Freeway from the 110 Freeway east to Los Angeles Street, south to 4th Street, east to Alameda Street, south to 7th Street, east to the Los Angeles River; on the South by the 10 Freeway from the 110 Freeway to the Los Angeles River; on the West by 110 Freeway from the 10 Freeway to the 101 Freeway. (This area is the same area as defined above as Downtown Los Angeles, but excludes the Little Tokyo and Arts District neighborhoods.)

c. Residential buildings shall be defined as any building with legal residential occupants (mixed-use, adaptive reuse, artist-in-residence (A.I.R.), SROs, residential hotels, condominiums and apartment buildings). DLANC will maintain an accurate and contemporary listing of all residential buildings showing a 100-foot radius from each building so as to identify any areas both inside and outside of that radius.

d. The Broadway Entertainment District (aka Broadway Theatre District), for the purposes of these Conditions, shall be defined north to south as Broadway from 3rd Street to Olympic Boulevard, and east to west from Frank Court to Lindley Place (aka St. Vincent Alley Court), or the equivalent mid-block point to either of these alleys where the alley is not present, including any theater loading facilities, defined as any public or private surface parking lot, parking garage, public street or curb area adjacent to, or utilized by, a theater. If, in the future, the City adopts an ordinance with regulations governing filming in this area, such regulations shall supersede these Filming Conditions.

e. The Old Bank District residential overlay, for the purposes of these Conditions, shall be defined as the area bound by South Spring St., West 5th St., West 4th St., and Werdin Pl.

2. FILMING STANDARD HOURS AND DAYS

a. Filming activity, or any production-related activity including but not limited to activities such as base camps, catering, generators, etc., within the **DLANC boundaries** is restricted to the hours of 6:00 a.m. to 11:00 p.m. within a 100-foot radius of any residential building. Filming activity in the **Broadway Entertainment District** is restricted to the hours of 6:00 a.m. to Midnight within a 50-foot radius of any residential building. **Old Bank District** is restricted to the hours of 7:00 a.m. to 10:00 p.m. within a 100-foot radius of any residential building**.** No extension of the standard filming hours for

NOT A PERMIT

filming or any disruptive production-related activity shall be allowed until a signature survey has been properly submitted. Proof of signature surveys shall be made available to DLANC upon request.

b. No film permits may be issued along Main and Spring Streets from 2nd to 9th Streets, or on any block of 2nd through 9th Streets between Los Angeles and Spring during the Downtown Art Walk, currently held on the second Thursday of each month. Filming inside of private buildings or entirely on private property during this time is permitted so long as there are no external impacts.

c. No filming may be conducted in close proximity to major public events anywhere in Downtown Los Angeles as permitted by the LAPD, or identified with 30 days notice to the City's Designated Film Permit Contractor by DLANC. Film permits may be considered in light of major public events on a case-by-case basis so long as their issuance will not cause further disruption to Downtown businesses and residents during such events.

3. RESIDENTIAL AND MERCHANT PROTECTIONS IN THE DLANC BOUNDARIES

a. A film permit may include no more than 300 feet of curb lane per city block for the parking of film production vehicles, crew or equipment. Requests for additional amounts of curb lane shall require a signature survey. The **Broadway Entertainment District** is exempt from this restriction.

b. Production personnel (and equipment utilized by the production company) shall not block the sidewalk area in front of an open commercial business or a residential building, including residential patios, windows, doorways, or entryways, unless the production company has secured the permission of the merchant and/or property owner. Where the commercial business is one that is primarily open in the evening and nighttime hours, the production company, their cast and crew may not block the access to and signage of such establishment (as seen from the street), without permission of the merchant and/or property owner during the hours of operation of the business.

c. Customers, employees, residents, and guests of affected properties shall be allowed free ingress/egress to all buildings, merchants, and parking facilities. Arrangements shall be made to ensure access to deliveries, trash pickup, residential move-in/move-out, and vendor access to the properties/merchants during productions.

d. All commercial businesses must prominently post hours of operation and contact phone numbers, and residential buildings must have a designated contact person authorized to give permission. Special events held by commercial businesses, outside of normal business hours, must also be posted in advance, and production companies must provide full access and visibility during such events.

NOT A PERMIT

4. NOISE, FUMES, AND LIGHTING WITHIN THE DLANC BOUNDARIES

a. Generators, portable toilets or toilet vehicles, and outdoor food preparation using charcoal or gas grills must be a minimum of 50 feet (horizontally) from any residential window or entrance. If it is physically impossible for a generator to be a minimum of 50 feet from residential windows or entrances, the generator shall be placed as far away as possible and vented away from residential windows and entrances. However, under no circumstances shall a generator be placed directly underneath a residential window.

b. Film productions must focus lighting on the filming area only and make every effort to shield the lighting from adjacent properties, pedestrians, and patrons of commercial businesses at all times. Exceptional lighting (e.g., Musco and Bebee lighting) outside of regular filming hours shall not be allowed without a signature survey of the affected merchants and/or property owners. **Signature survey shall be required for Exceptional lighting within the Old Bank District between the hours of 6:00 p.m. and 6:00 a.m.** Under no circumstances shall lighting be directed onto oncoming traffic.

c. Film production companies are required to completely remove all trash, food, and cardboard boxes, etc. from the general vicinity at the end of each filming day. Film production companies will be held responsible for the actions of catering companies they employ to provide food for the cast and crew.

5. SPECIAL REQUESTS AND EXCEPTIONS REVIEW AND NOTIFICATION WITHIN THE DLANC BOUNDARIES

a. Helicopters shall not be granted permits for landing at non-certified helipads before and after approved filming hours. All aerial filming productions must provide upon request a copy of an approved FAA Form 7711-2, or other official waiver, along with a copy of the briefing on the flight operations for all participating persons or property.

b. No film permit shall be construed as a waiver of 14 CFR § 91.119, 14 CFR § 91.515(a) or 14 CFR § 91.303(e), dictating federal flight altitude regulations, for purposes of non-participating persons or property (see attachment).

c. Notification beyond the standard 500-foot radius will be made to affected residents and merchants for high impact activity that is likely to cause interference with adjacent properties of people such as car chases, simulated gun fire, explosions, screams for help and other loud noises, helicopter activity, road closures or other such exceptional activities that might cause a police response to the filming location. High impact filming activity must be preceded by notifications at least two days in advance. The City's Designated Film Permit Contractor or the production company shall consult a designated DLANC representative when an applicant requests a permit for high impact filming activity with less than two days notice.

d. Due to the location of building air intake systems on Lower Grand Avenue, no special effects, including smoke, steam or fog, may occur in that area without first obtaining

NOT A PERMIT

clearance from the appropriate building contacts and maintenance engineers. Contact must be made at least 48 hours prior to the proposed effect(s).

6. FILMING-RELATED CONGESTION WITHIN THE DLANC BOUNDARIES

a. The City's Designated Film Permit Contractor will ensure that the impact from filming at recurrently used locations is minimized to the affected residents and businesses.

b. In rush hour restricted lanes, as designated by LADOT, no Intermittent Traffic Control (ITC) shall be permitted during Rush Hours (7:00 a.m. – 9:00 a.m. and 4:00 p.m. – 7:00 p.m., Monday through Friday). No simultaneous closures or ITC of both the Second and Third Street Tunnels will be permitted.

c. Production companies shall request the posting of "no parking" signs, lane or street closures with LADOT for the day(s) that they are "on site" only. When closures are not necessary for the day(s) requested, production companies shall report the changes to the City's Designated Film Permit Contractor, who shall notify LADOT, who must revise and/or remove parking signs, as necessary.

d. Production companies must provide adequate detour and directional signage when street closures are in place, conforming to current LADOT standards and practices. Detour routes must accommodate large, semi and tractor trailer trucks and public transit vehicles.

7. ENFORCEMENT OF CONDITIONS

a. In accordance with the terms of their work permit issued from LAPD, off-duty or retired police officers must, upon reporting to a work site, review and ensure compliance with conditions outlined on the filming permit. Officers shall ensure compliance with arrival and departure time, and shall not allow any activity or conduct that is in violation of local or state law, nor allow any filming condition that is not authorized by the permit. Variations from the requirements of the permit are not allowed unless approved by an authorized representative of the City's Designated Film Permit Contractor.

NO PERMIT

107 MOTION PICTURE UAS PLAN OF ACTIVITIES

S&D Car

Date/Time: 2/20/20

Waiver Holder: CineDrones, LLC

Telephone: CineDrones Office: (310) 905-9195

Address: 17800 S Main St #406 Gardena, CA 90248

Exemption # 11279 **COA** # FAA-2014-0798-333E

sUAS Pilot/s: Michael Fortin; Bryan Cheney **Certificate:** #3839856; #4146773

Production Company: Supply & Demand

Location of Flights: **Broadway / 3rd Los Angeles, CA 90013**
34°03'02.0"N 118°14'54.5"W

11th St / Grand Ave Los Angeles, CA 90015
34°02'29.6"N 118°15'43.5"W

Aircraft in Operation: DJI Inspire 2 (Registrations Attached Separately)

GENERAL OUTLINE: UAS will be used to film aerials below 400ft AGL in a secured and locked down area of referenced location. The UAS will have a secured safety takeoff and landing zone in which no one will be allowed within 50ft while operations are in progress except those individuals directly related to the UAS operations. All participants of the production will be involved in a safety brief and rehearsal. All non- participants will be avoided at all times

Permissions and Closures: All permissions and permits are in place and on file with locations coordinator and property owners. Local and or State Law Enforcement has been notified and in place for Interim Traffic Closure should it be needed. Production will lock down areas accessible by pedestrians. Film Permit is pending FAA POA approval.

ACCIDENT NOTIFICATION TELEPHONE NUMBERS:

- NTSB WEST: 844-373-9922

NOT A PERMIT

- F.A.A. REGIONAL COMMUNICATIONS CENTER: 310-725-3580
- VNY FSDO: 818-904-6291
- LAX FSDO: 310-725-6600
- FRESNO FSDO: 559-454-0286 858-502-9882
- KSAN FSDO: 858-502-9882
- Emergency: 911

SIGNATURE:

Maps and Areas of Flight:

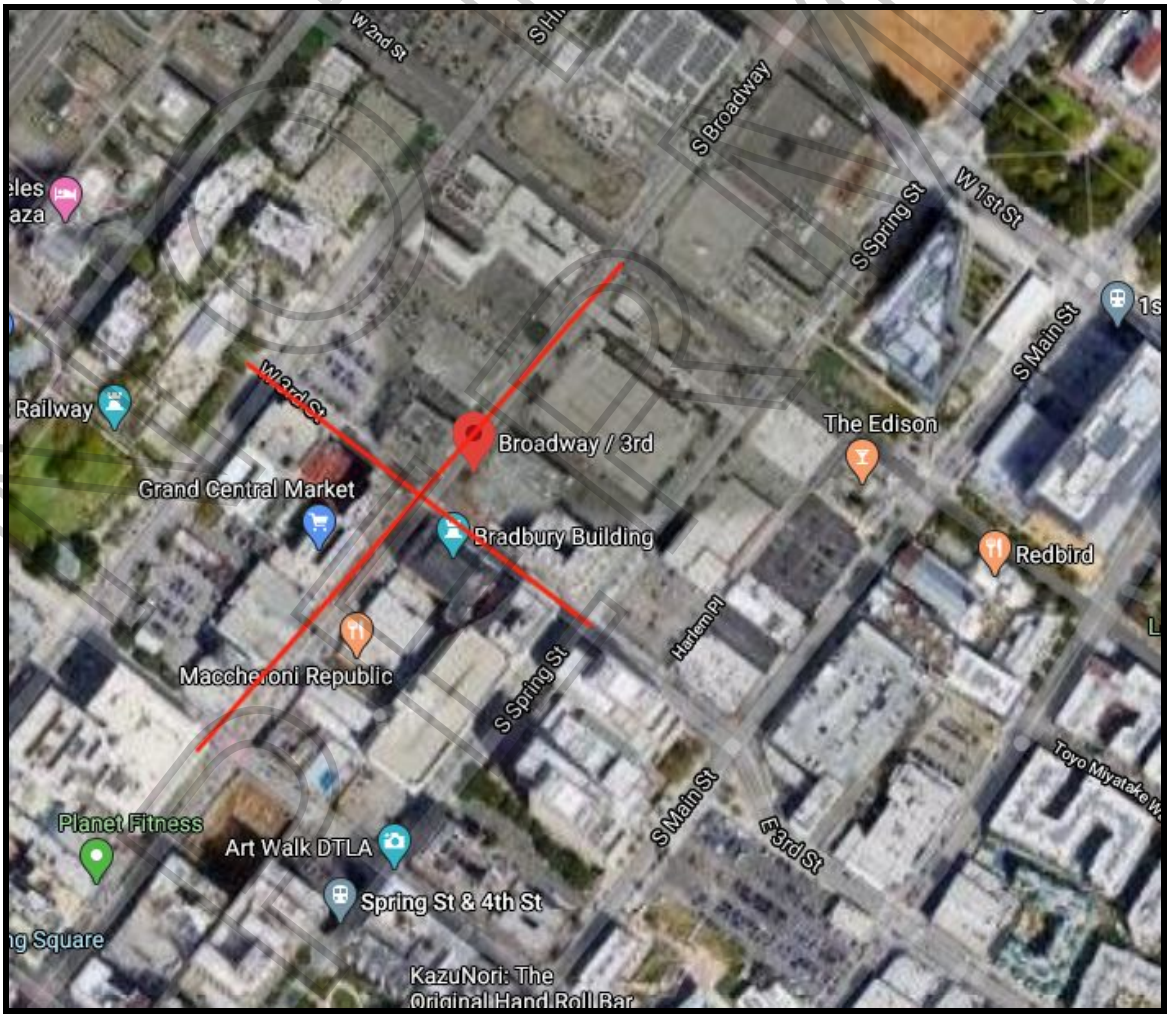

DRAFT

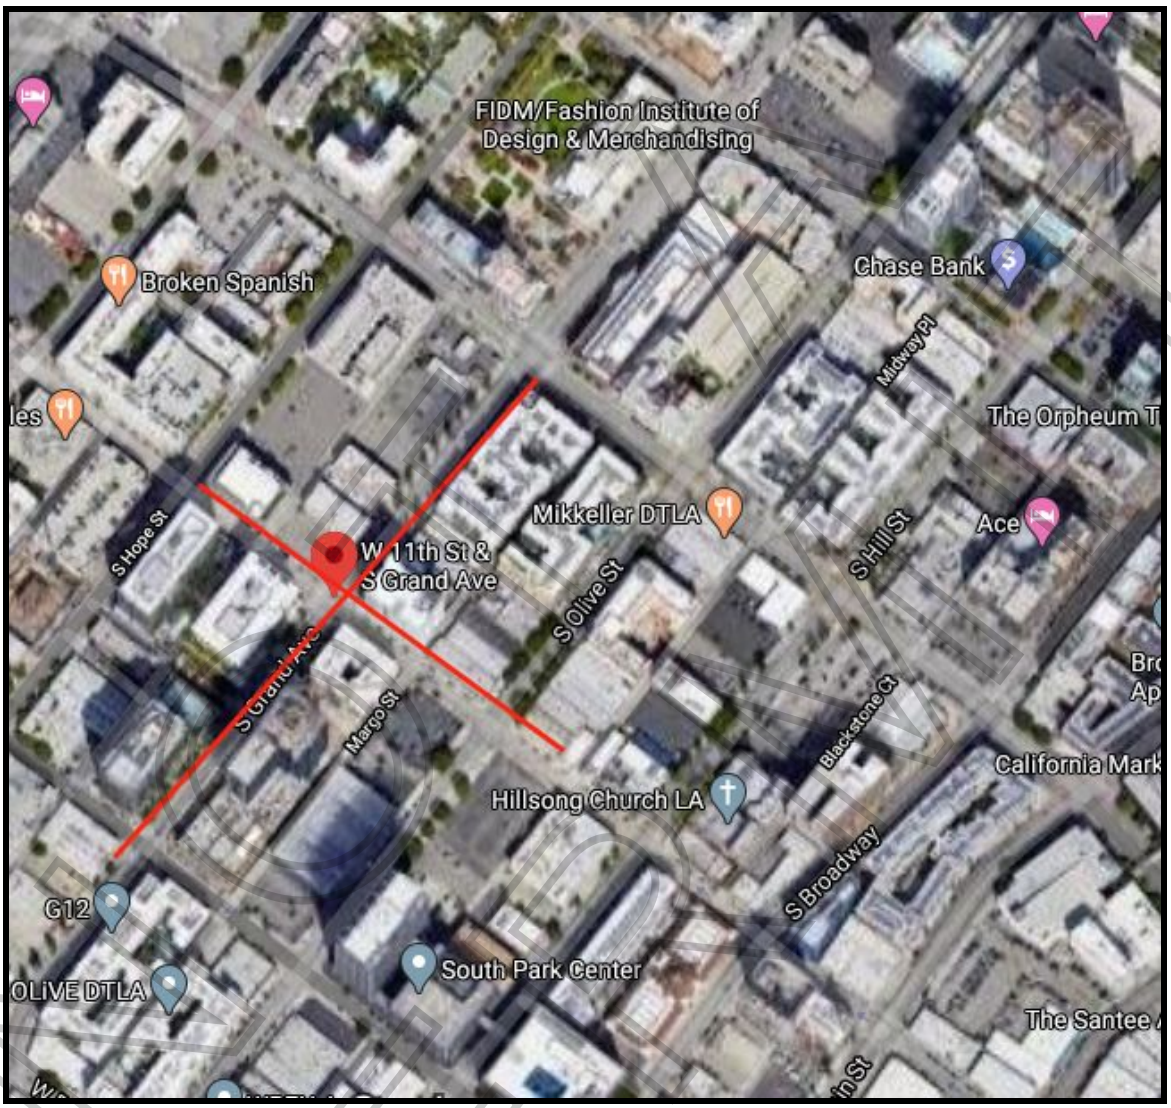
FIDM/Fashion Institute of Design & Merchandising
Broken Spanish
Chase Bank
Midway Pl
The Orpheum T
Mikkeller DTLA
Ace
S Hope St
W 11th St &
S Grand Ave
S Olive St
S Hill St
S Grand Ave
Margo St
Blackstone Ct
California Mark
Hillsong Church LA
S Broadway
G12
South Park Center
OLIVE DTLA
The Santee

PREVIEW

Certificate of Achievement

This is to certify that

Michael H Fortin

has successfully completed the
FAA Safety Team Aviation Learning Center Online Course

Part 107 Small Unmanned Aircraft Systems (Small Uas) Recurrent

Course Number ALC-515

Presented by Online Courses

December 4, 2018

Federal Aviation Administration

Certificate Number 0804541-20181204-00515

Valerie G Palazzolo, National Manager, FAA Safety Team

PERMIT

Permit #F00162114-B

BRYAN PATRICK CHENEY

4146773

XII RATINGS

REMOTE PILOT
SMALL UNMANNED AIRCRAFT SYSTEM

XIII LIMITATIONS

U
A
S

VII SIGNATURE
OF HOLDER

NOT A PERMIT

Permit #F00162114-B

I UNITED STATES OF AMERICA XI

DEPARTMENT OF TRANSPORTATION ▪ FEDERAL AVIATION ADMINISTRATION

IV NAME

BRYAN PATRICK CHENEY

V ADDRESS 1019 SULLIVAN DR
WHITE BLUFF TN 37187-4903

U

A

S

VI NATIONALITY USA	SEX	HEIGHT	WEIGHT	HAIR	EYES
IVa D.O.B. 1 MAY 1991	M	77	195	BROWN	GREEN

IX HAS BEEN FOUND TO BE PROPERLY QUALIFIED TO EXERCISE THE PRIVILEGES OF

II REMOTE PILOT

III CERTIFICATE NUMBER 4146773

X DATE OF ISSUE 21 JUN 2018

XIV

VIII ACTING ADMINISTRATOR

SAMPLE

Permit #F00162114-B

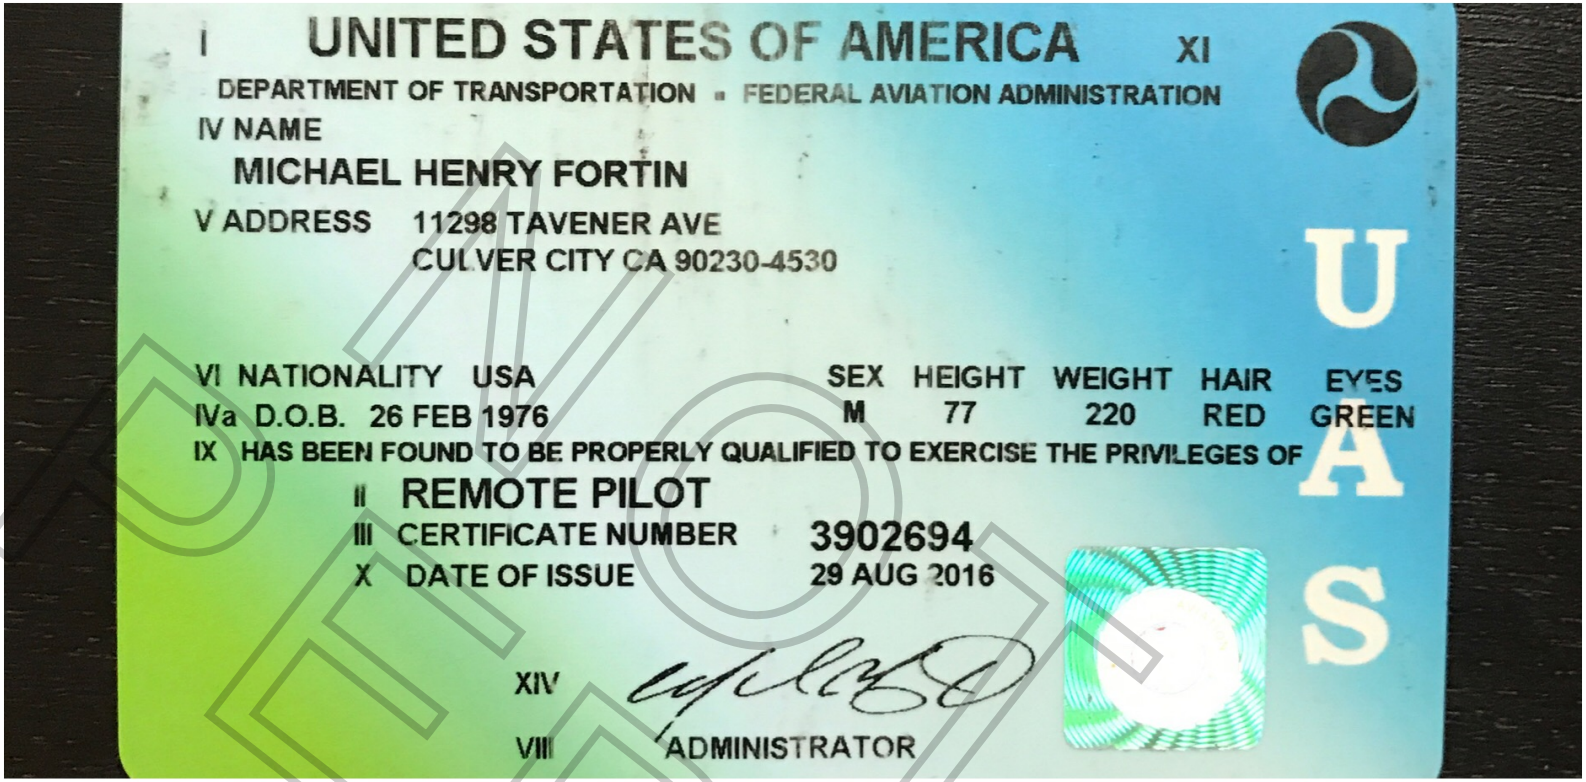
I UNITED STATES OF AMERICA XI
DEPARTMENT OF TRANSPORTATION • FEDERAL AVIATION ADMINISTRATION
IV NAME
MICHAEL HENRY FORTIN
V ADDRESS 11298 TAVENER AVE
CULVER CITY CA 90230-4530
VI NATIONALITY USA
IVa D.O.B. 26 FEB 1976
SEX HEIGHT WEIGHT HAIR EYES
M 77 220 RED GREEN
IX HAS BEEN FOUND TO BE PROPERLY QUALIFIED TO EXERCISE THE PRIVILEGES OF
II REMOTE PILOT
III CERTIFICATE NUMBER 3902694
X DATE OF ISSUE 29 AUG 2016
XIV
VIII ADMINISTRATOR
U
A
S

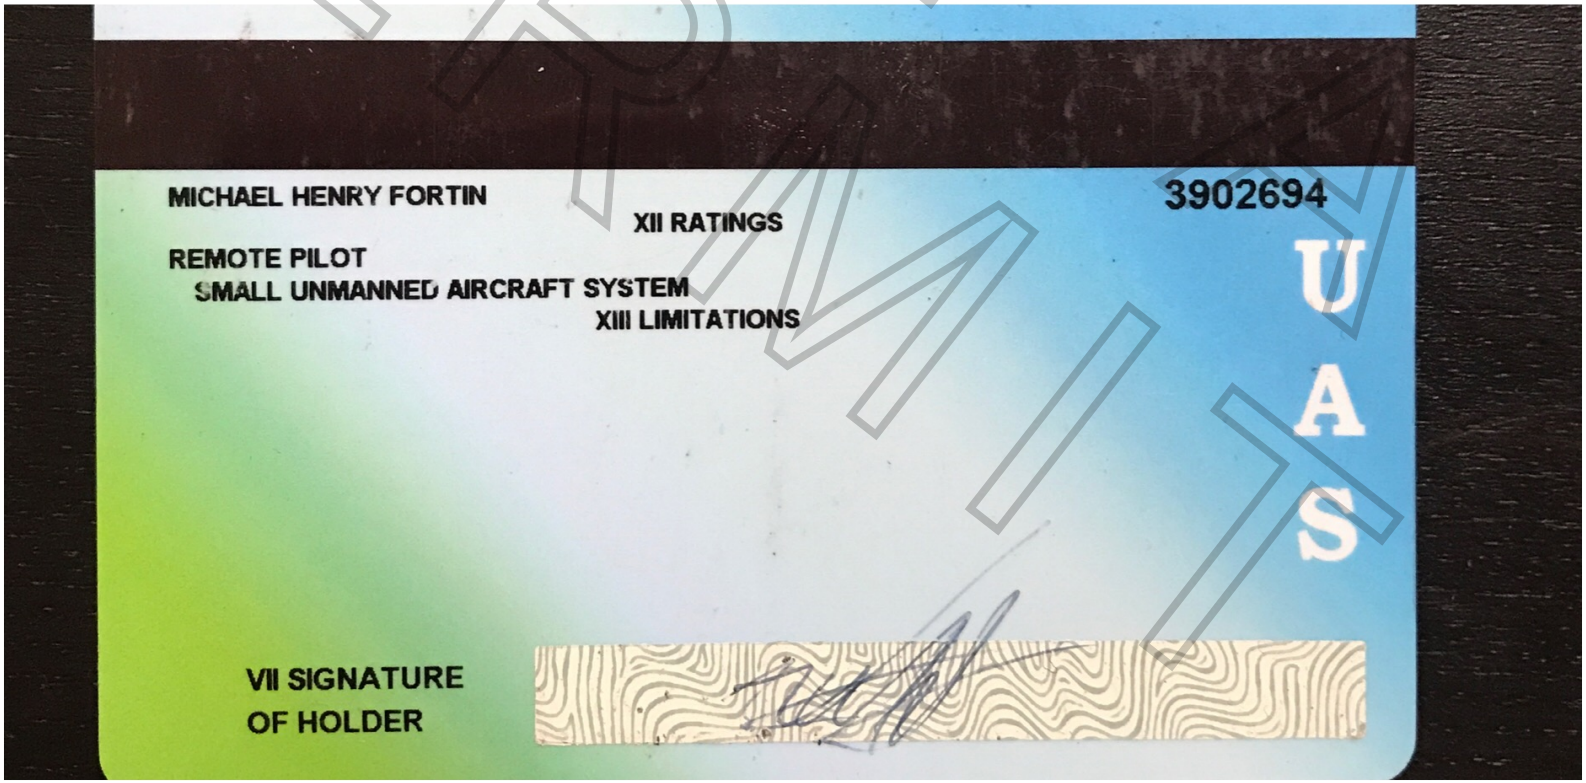

SPECIMEN

Permit #F00162114-B

U.S. DEPARTMENT OF TRANSPORTATION
FEDERAL AVIATION ADMINISTRATION

CERTIFICATE OF WAIVER OR AUTHORIZATION

ISSUED TO

CineDrones, Responsible Person: Michael Fortin
Waiver Number: 107W-2016-00418

ADDRESS –

16555 Gault St.
Van Nuys, CA.,91406

This certificate is issued for the operations specifically described hereinafter. No person shall conduct any operation pursuant to the authority of this certificate except in accordance with the standard and special provisions contained in this certificate, and such other requirements of the Federal Aviation Regulations not specifically waived by this certificate.

OPERATIONS AUTHORIZED

Night small unmanned aircraft system (sUAS) operations in accordance with petition for exemption, docket number FAA-2014-0798.

LIST OF WAIVED REGULATIONS BY SECTION AND TITLE

14 CFR § 107.29 Daylight operation

STANDARD PROVISIONS

1. A copy of the application made for this certificate shall be attached to and become a part hereof.
2. This certificate shall be presented for inspection upon the request of any authorized representative of the Administrator of the Federal Aviation Administration, or of any State or municipal official charged with the duty of enforcing local laws or regulations.
3. The holder of this certificate shall be responsible for the strict observance of the terms and provisions contained herein.
4. This certificate is nontransferable.

NOTE—This certificate constitutes a waiver of those Federal rules or regulations specifically referred to above. It does not constitute a waiver of any State law or local ordinance.

SPECIAL PROVISIONS

Special Provisions Nos. 1 to 11, inclusive, are set forth on the attached pages.

This Certificate of Waiver is effective from October 14, 2016 to October 31, 2020 and is subject to cancellation at any time upon notice by the Administrator or an authorized representative.

BY DIRECTION OF THE ADMINISTRATOR

JOSEPH V FAGAN JR

Digitally signed by JOSEPH V FAGAN JR
Date: 2016.10.17 08:35:10 -04'00'

General Aviation and Commercial Division, AFS-800

FAA Form 7711-1 (7-74) CC:

NOT A PERMIT

SPECIAL PROVISIONS ISSUED TO
CineDrones

General.

In order to respond to your petition for exemption under Section 333 of the FAA Modernization and Reform Act of 2012, docket number FAA-2014-0798, in the most expeditious manner, the FAA has construed your petition as an application to operate your sUAS under Title 14 Code of Federal Regulations (14 CFR) part 107 in accordance with the provisions of a Waiver. The FAA's Flight Standards Service has reviewed your application to ensure compliance with the requirements of 14 CFR § 107.200. The Administrator finds that the proposed sUAS operation can be conducted safely under the provisions of this Certificate of Waiver (Waiver) as listed below, because you have established adequate mitigations for risks involved with operating your sUAS in the manner you described. Adherence to the provisions of this Waiver establishes the required level of safety within the national airspace system.

This Waiver may be canceled at any time by the Administrator, the person authorized to grant the Waiver, or the representative designated to monitor a specific operation. As a general rule, this Waiver may be canceled when it is no longer required, there is an abuse of its provisions, or when unforeseen safety factors develop. Failure to comply with any provision listed below is a violation of the terms of this Waiver and may serve as justification for cancellation.

List of Regulations Waived by Section and Title. The following regulations are waived:

> 14 CFR § 107.29, Daylight operation, is waived to allow sUAS operations during night.

Common Provisions. The Responsible Person is directly responsible for safety of operations conducted under this Waiver and will ensure the remote Pilot in Command (PIC), manipulator of the controls, and Visual Observer (VO) complies with all provisions of this Waiver.

1. This Waiver must not be combined with any other waiver(s), authorizations(s), or exemption(s) without specific authorization from the FAA;

2. The FAA has the authority to cancel or delay any or all flight operations if the safety of persons or property on the ground or in the air, are in jeopardy or there is a violation of the terms of this Waiver;

3. Operations under this Waiver are to be conducted in Class G airspace only unless specific airspace authorization or Waiver is received from the FAA in accordance with § 107.41;

4. A copy of this Waiver must be available during sUAS operations that are the subject of this Waiver;

5. The Responsible Person listed on this Waiver must maintain a current list of pilots by name and remote pilot certificate number used in the Waiver holder's operations. This list must be presented for inspection upon request from the Administrator or an authorized representative;

NOT A PERMIT

6. The Responsible Person listed on this Waiver must maintain a current list of small unmanned aircraft (sUA) by registration number(s) used in the Waiver holder's operations. This list must be presented for inspection upon request from the Administrator or an authorized representative;

Night sUAS Operations Special Provisions. sUAS operations may be conducted at night, as defined in 14 CFR § 1.1, provided:

7. All operations under this Waiver must use one or more VO;

8. Prior to conducting operations that are the subject of this Waiver, the Responsible Person listed on the Waiver must ensure the remote PIC and VO are trained, as described in the Waiver application, to recognize and overcome visual illusions caused by darkness, and understand physiological conditions which may degrade night vision. This training must be documented and must be presented for inspection upon request from the Administrator or an authorized representative;

9. The remote PIC and VO must ensure the area of operation is sufficiently illuminated to allow both the remote PIC and VO to identify people or obstacles on the ground, or the remote PIC and VO must conduct a daytime site assessment prior to conducting operations that are the subject of this Waiver, noting any hazards or obstructions;

10. The sUA must be equipped with lighted anti-collision lighting visible from a distance of no less than 3 statute miles. The remote PIC may reduce the intensity of the anti-collision lighting if he or she determines that, because of operating conditions, it would be in the interest of safety to do so; and

11. In addition to the requirements of § 107.51(b), the sUA must not fly higher than 200 feet above any structure's immediate uppermost limit.

NOT A PERMIT

UAS QUESTIONNAIRE

FilmL.A. Permit #: 162114

(FOR MORE THAN 2 LOCATIONS, PLEASE LIST ADDITIONAL LOCATIONS, DATES, AND TIMES ON A SEPARATE PIECE OF PAPER)

Film Date: 2/20/20
Production Title: S&D - car
Production Company: Supply & Demand
Applicant Name: Mike Fortin
Location Address: Broadway / 3rd LA, CA 90013
Hours of UAS Activity: 8 pm - 6 am
Location Address #2: 11th St / Grand Ave LA, CA 90013
Hours of UAS Activity: 8 pm - 6 am
UAS Company Name: CineDrones LLC - 17800 S. Main St. #406 Gardena, CA 90248

UAS ON LOCATION INFORMATION

ANY RESTRICTED AREAS OR TEMPORARY FLIGHT RESTRICTIONS? ☐ YES ■ NO

UAS Make & Model: DJI INSPIRE 2
UAS "N" # or registration #: FA3CE774NK
UAS Make & Model: DJI INSPIRE 2
UAS "N" # or registration #: FA3WYRNYEN

Class of Airspace that activity will occur in: ☐ B ☐ C ☐ D ☐ E ■ G

REMINDER: IF YOU ARE FLYING IN CLASS B, C, D, OR E AIRSPACE, ATC AUTHORIZATION IS REQUIRED FOR ALL UAS ACTIVITY.

UAS OPERATING AUTHORITY:

■ 14 CFR PART 107 ☐ TITLE 49 (STUDENTS ONLY)

PART 107 REQUIREMENTS

Name of Remote Pilot: Mike Fortin; Bryan Cheney
Certificate #: 3902694; 4146773
Remote Pilot Phone #: 310.905.9195; 530.210.9066
Visual Observer: ■ YES ☐ NO

PLEASE PROVIDE THE FOLLOWING:
- Copy of Remote Pilot's Certificate
- Copy of UAS Registration Certificate for each UAS listed above
- Description of Planned Operations

TITLE 49 REQUIREMENTS (STUDENTS ONLY)

Applies to **students enrolled at an accredited educational institution**, operating under "Hobbyist" rules. **May not be used for any commercial filming.**

Name of Operator: _____
Operator's Phone #: _____
Name of School: _____

PLEASE PROVIDE THE FOLLOWING:
- Copy of UAS Registration
- Detailed description of proposed UAS activities
- Name of community-based organization's safety guidelines under which you will be operating
- Required insurance
- Certification letter from school (on school stationary)

WAIVERS

If you are requesting any of the following activity, please check all that apply and furnish proof of waiver from the FAA upon submission of this document to FilmL.A. **Please note, students may not apply for FAA waivers under Title 49.**

☐ Flight over non-participants (§107.39)
☐ Flight altitude restrictions (§107.51)
■ Night Flight (§107.29)
☐ Operating from a moving vehicle (§107.25)
☐ Operating multiple small UAS' (§107.35)

FILMLA. USE ONLY

PART 107 CERTIFICATE
- ☐ INSURANCE
- ☐ DOCS ATTACHED TO PERMIT
- ☐ REMOTE PILOT CERTIFICATE
- ☐ UAS REGISTRATION CERTIFICATE(S)
- ☐ WAIVERS
- ☐ DESCRIPTION OF OPS.
- ☐ ATC COORDINATOR NOTE

TITLE 49 REQUIREMENTS
- ☐ UAS REGISTRATION
- ☐ DESC. UAS ACTIVITIES
- ☐ COMMUNITY GUIDELINES
- ☐ INSURANCE
- ☐ SCHOOL LETTER

☐ _____ I ASSERT THAT ALL INFORMATION ON THIS FORM IS ACCURATE.
(APPLICANT)

UPDATED: 11/28/2018

NOT A PERMIT

Permit #E916211-B

ROAD CLOSED AHEAD W20-3	DETOUR AHEAD W20-2	ROAD CLOSED R11-2	R3-1	R3-2	ROAD CLOSED TO THRU TRAFFIC R11-4	DETOUR M4-10(R)	DETOUR M4-10(L)	DETOUR SC3(CA)

SYMBOL LEGEND	
	= 28" TRAFFIC CONE / 36" DELINEATOR
	= TYPE I BARRICADE W/ SIGN
	= FLASHING ARROW BOARD
	= HIGH LEVEL WARNING DEVICE
	= SIGNALIZED INTERSECTION
	= EXISTING DRIVEWAY
	= DIRECTION OF TRAFFIC

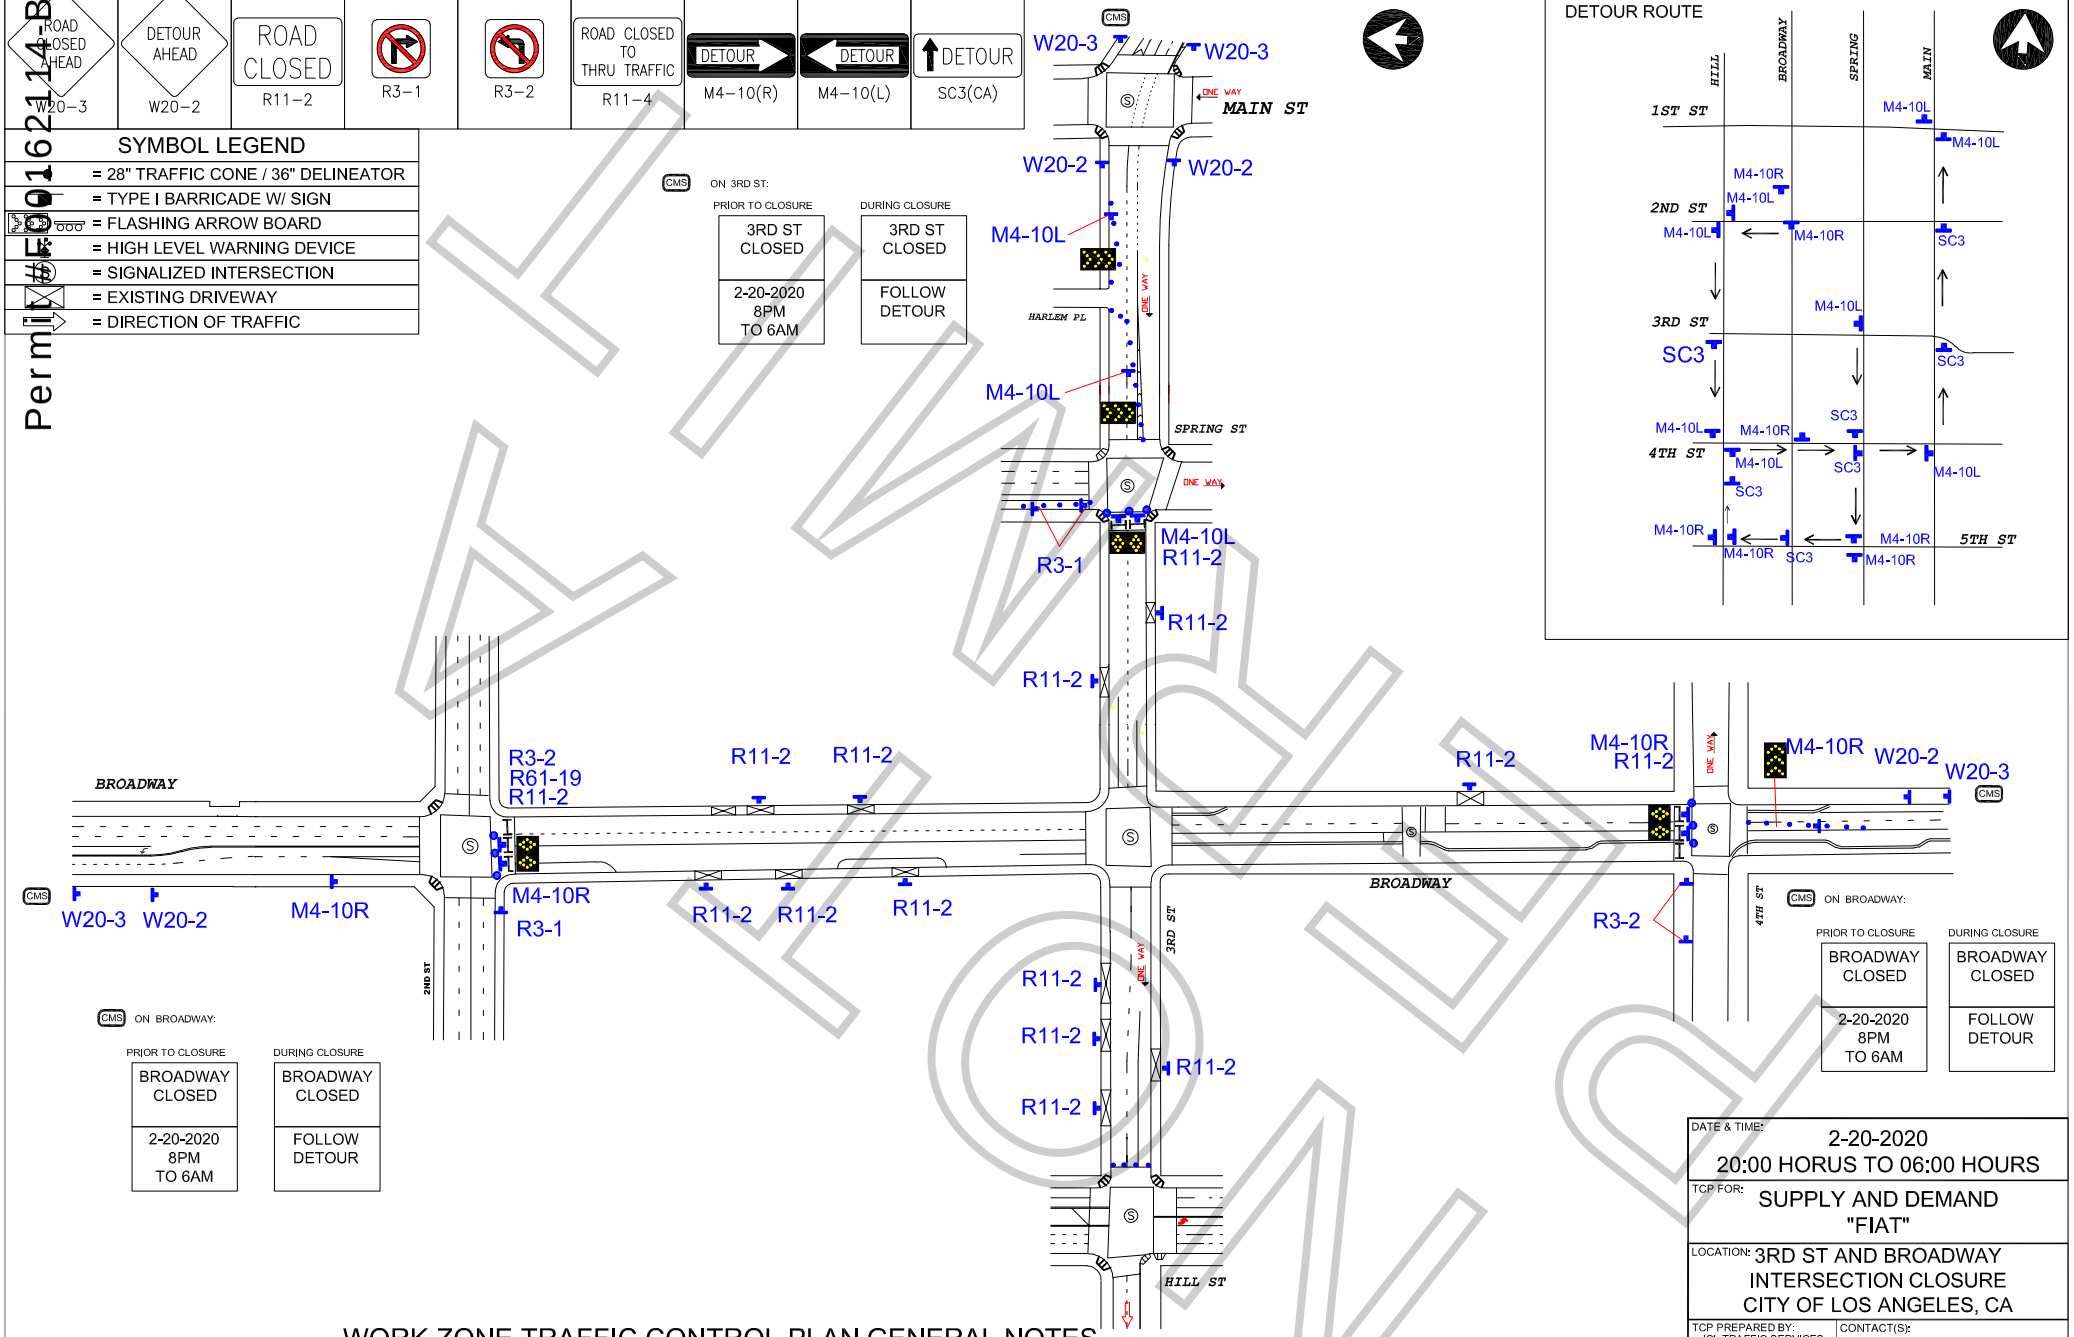

DETOUR ROUTE

WORK ZONE TRAFFIC CONTROL PLAN GENERAL NOTES

1. ALL SIGNING, STRIPING, AND TRAFFIC CONTROL DEVICES SHALL SHALL BE IN ACCORDANCE WITH THE LASTEST EDITIONS OF THE CALIFORNIA MANUAL ON UNIFORM TRAFFIC CONTROL DEVICES (CAMUTCD), W.A.T.C.H. MANUAL, CALTRANS STANDARDS PLANS, CALTRANS STANDARD SPECIFICATIONS, AND/OR AS DIRECTED BY THE PERMIT ENGINEER.
2. THERE WILL BE NO INTERFERENCE WITH TRAFFIC SIGNALS OR CROSSWALKS.
3. CONES WILL BE 28" MINIMUM HEIGHT AND HAVE REFLECTORIZED SLEEVES FOR NIGHT WORK.
4. POLICE WILL DIRECT TRAFFIC IF NECESSARY.

ALL TRAFFIC CONTROL WILL BE INSTALLED TO MEET OR EXCEED THE MOST CURRENT CAMUTCD AND WATCH MINIMUM REQUIREMENTS

DATE & TIME: 2-20-2020 20:00 HORUS TO 06:00 HOURS

TCP FOR: SUPPLY AND DEMAND "FIAT"

LOCATION: 3RD ST AND BROADWAY INTERSECTION CLOSURE CITY OF LOS ANGELES, CA

TCP PREPARED BY:
JCL TRAFFIC SERVICES
500 S. GREENWOOD AVE
MONTEBELLO, CA 90640
Ph: (213) 622-9775
C31-CA Lic # 805357

CONTACT(S):
CARRY LA
PH# 818.268.0802
DENISE WHEELER
OFFICE# 818.347.9929

DATE	REVSIONS

DRAFTER: EDY RAMIREZ
SCALE: N.T.S.
FILM LA: CJ LEAVENS
SHEET: 1 OF 1

FIAT

SPECIAL CONDITIONS FOR LOCATION FILMING IN DOWNTOWN LOS ANGELES
(Standard Filming Requirements continue to apply where not superseded below)

1. DEFINITION OF TERMS

a. Downtown Los Angeles, for the purposes of these conditions, shall be defined as the area North to South from the 101 Freeway to the 10 Freeway; East to West from the Los Angeles River to the 110 Freeway.

b. The Downtown Los Angeles Neighborhood Council boundaries (**DLANC boundaries**), for the purpose of these conditions, shall be defined as bordered on the North and East at the 101 Freeway from the 110 Freeway east to Los Angeles Street, south to 4th Street, east to Alameda Street, south to 7th Street, east to the Los Angeles River; on the South by the 10 Freeway from the 110 Freeway to the Los Angeles River; on the West by 110 Freeway from the 10 Freeway to the 101 Freeway. (This area is the same area as defined above as Downtown Los Angeles, but excludes the Little Tokyo and Arts District neighborhoods.)

c. Residential buildings shall be defined as any building with legal residential occupants (mixed-use, adaptive reuse, artist-in-residence (A.I.R.), SROs, residential hotels, condominiums and apartment buildings). DLANC will maintain an accurate and contemporary listing of all residential buildings showing a 100-foot radius from each building so as to identify any areas both inside and outside of that radius.

d. The Broadway Entertainment District (aka Broadway Theatre District), for the purposes of these Conditions, shall be defined north to south as Broadway from 3rd Street to Olympic Boulevard, and east to west from Frank Court to Lindley Place (aka St. Vincent Alley Court), or the equivalent mid-block point to either of these alleys where the alley is not present, including any theater loading facilities, defined as any public or private surface parking lot, parking garage, public street or curb area adjacent to, or utilized by, a theater. If, in the future, the City adopts an ordinance with regulations governing filming in this area, such regulations shall supersede these Filming Conditions.

e. The Old Bank District residential overlay, for the purposes of these Conditions, shall be defined as the area bound by South Spring St., West 5th St., West 4th St., and Werdin Pl.

2. FILMING STANDARD HOURS AND DAYS

a. Filming activity, or any production-related activity including but not limited to activities such as base camps, catering, generators, etc., within the **DLANC boundaries** is restricted to the hours of 6:00 a.m. to 11:00 p.m. within a 100-foot radius of any residential building. Filming activity in the **Broadway Entertainment District** is restricted to the hours of 6:00 a.m. to Midnight within a 50-foot radius of any residential building. **Old Bank District** is restricted to the hours of 7:00 a.m. to 10:00 p.m. within a 100-foot radius of any residential building**.** No extension of the standard filming hours for

NOT A PERMIT

filming or any disruptive production-related activity shall be allowed until a signature survey has been properly submitted. Proof of signature surveys shall be made available to DLANC upon request.

b. No film permits may be issued along Main and Spring Streets from 2nd to 9th Streets, or on any block of 2nd through 9th Streets between Los Angeles and Spring during the Downtown Art Walk, currently held on the second Thursday of each month. Filming inside of private buildings or entirely on private property during this time is permitted so long as there are no external impacts.

c. No filming may be conducted in close proximity to major public events anywhere in Downtown Los Angeles as permitted by the LAPD, or identified with 30 days notice to the City's Designated Film Permit Contractor by DLANC. Film permits may be considered in light of major public events on a case-by-case basis so long as their issuance will not cause further disruption to Downtown businesses and residents during such events.

3. RESIDENTIAL AND MERCHANT PROTECTIONS IN THE DLANC BOUNDARIES

a. A film permit may include no more than 300 feet of curb lane per city block for the parking of film production vehicles, crew or equipment. Requests for additional amounts of curb lane shall require a signature survey. The **Broadway Entertainment District** is exempt from this restriction.

b. Production personnel (and equipment utilized by the production company) shall not block the sidewalk area in front of an open commercial business or a residential building, including residential patios, windows, doorways, or entryways, unless the production company has secured the permission of the merchant and/or property owner. Where the commercial business is one that is primarily open in the evening and nighttime hours, the production company, their cast and crew may not block the access to and signage of such establishment (as seen from the street), without permission of the merchant and/or property owner during the hours of operation of the business.

c. Customers, employees, residents, and guests of affected properties shall be allowed free ingress/egress to all buildings, merchants, and parking facilities. Arrangements shall be made to ensure access to deliveries, trash pickup, residential move-in/move-out, and vendor access to the properties/merchants during productions.

d. All commercial businesses must prominently post hours of operation and contact phone numbers, and residential buildings must have a designated contact person authorized to give permission. Special events held by commercial businesses, outside of normal business hours, must also be posted in advance, and production companies must provide full access and visibility during such events.

NOT A PERMIT

4. NOISE, FUMES, AND LIGHTING WITHIN THE DLANC BOUNDARIES

a. Generators, portable toilets or toilet vehicles, and outdoor food preparation using charcoal or gas grills must be a minimum of 50 feet (horizontally) from any residential window or entrance. If it is physically impossible for a generator to be a minimum of 50 feet from residential windows or entrances, the generator shall be placed as far away as possible and vented away from residential windows and entrances. However, under no circumstances shall a generator be placed directly underneath a residential window.

b. Film productions must focus lighting on the filming area only and make every effort to shield the lighting from adjacent properties, pedestrians, and patrons of commercial businesses at all times. Exceptional lighting (e.g., Musco and Bebee lighting) outside of regular filming hours shall not be allowed without a signature survey of the affected merchants and/or property owners. **Signature survey shall be required for Exceptional lighting within the Old Bank District between the hours of 6:00 p.m. and 6:00 a.m.** Under no circumstances shall lighting be directed onto oncoming traffic.

c. Film production companies are required to completely remove all trash, food, and cardboard boxes, etc. from the general vicinity at the end of each filming day. Film production companies will be held responsible for the actions of catering companies they employ to provide food for the cast and crew.

5. SPECIAL REQUESTS AND EXCEPTIONS REVIEW AND NOTIFICATION WITHIN THE DLANC BOUNDARIES

a. Helicopters shall not be granted permits for landing at non-certified helipads before and after approved filming hours. All aerial filming productions must provide upon request a copy of an approved FAA Form 7711-2, or other official waiver, along with a copy of the briefing on the flight operations for all participating persons or property.

b. No film permit shall be construed as a waiver of 14 CFR § 91.119, 14 CFR § 91.515(a) or 14 CFR § 91.303(e), dictating federal flight altitude regulations, for purposes of non-participating persons or property (see attachment).

c. Notification beyond the standard 500-foot radius will be made to affected residents and merchants for high impact activity that is likely to cause interference with adjacent properties of people such as car chases, simulated gun fire, explosions, screams for help and other loud noises, helicopter activity, road closures or other such exceptional activities that might cause a police response to the filming location. High impact filming activity must be preceded by notifications at least two days in advance. The City's Designated Film Permit Contractor or the production company shall consult a designated DLANC representative when an applicant requests a permit for high impact filming activity with less than two days notice.

d. Due to the location of building air intake systems on Lower Grand Avenue, no special effects, including smoke, steam or fog, may occur in that area without first obtaining

NOT A PERMIT

clearance from the appropriate building contacts and maintenance engineers. Contact must be made at least 48 hours prior to the proposed effect(s).

6. FILMING-RELATED CONGESTION WITHIN THE DLANC BOUNDARIES

a. The City's Designated Film Permit Contractor will ensure that the impact from filming at recurrently used locations is minimized to the affected residents and businesses.

b. In rush hour restricted lanes, as designated by LADOT, no Intermittent Traffic Control (ITC) shall be permitted during Rush Hours (7:00 a.m. – 9:00 a.m. and 4:00 p.m. – 7:00 p.m., Monday through Friday). No simultaneous closures or ITC of both the Second and Third Street Tunnels will be permitted.

c. Production companies shall request the posting of "no parking" signs, lane or street closures with LADOT for the day(s) that they are "on site" only. When closures are not necessary for the day(s) requested, production companies shall report the changes to the City's Designated Film Permit Contractor, who shall notify LADOT, who must revise and/or remove parking signs, as necessary.

d. Production companies must provide adequate detour and directional signage when street closures are in place, conforming to current LADOT standards and practices. Detour routes must accommodate large, semi and tractor trailer trucks and public transit vehicles.

7. ENFORCEMENT OF CONDITIONS

a. In accordance with the terms of their work permit issued from LAPD, off-duty or retired police officers must, upon reporting to a work site, review and ensure compliance with conditions outlined on the filming permit. Officers shall ensure compliance with arrival and departure time, and shall not allow any activity or conduct that is in violation of local or state law, nor allow any filming condition that is not authorized by the permit. Variations from the requirements of the permit are not allowed unless approved by an authorized representative of the City's Designated Film Permit Contractor.

NO PERMIT